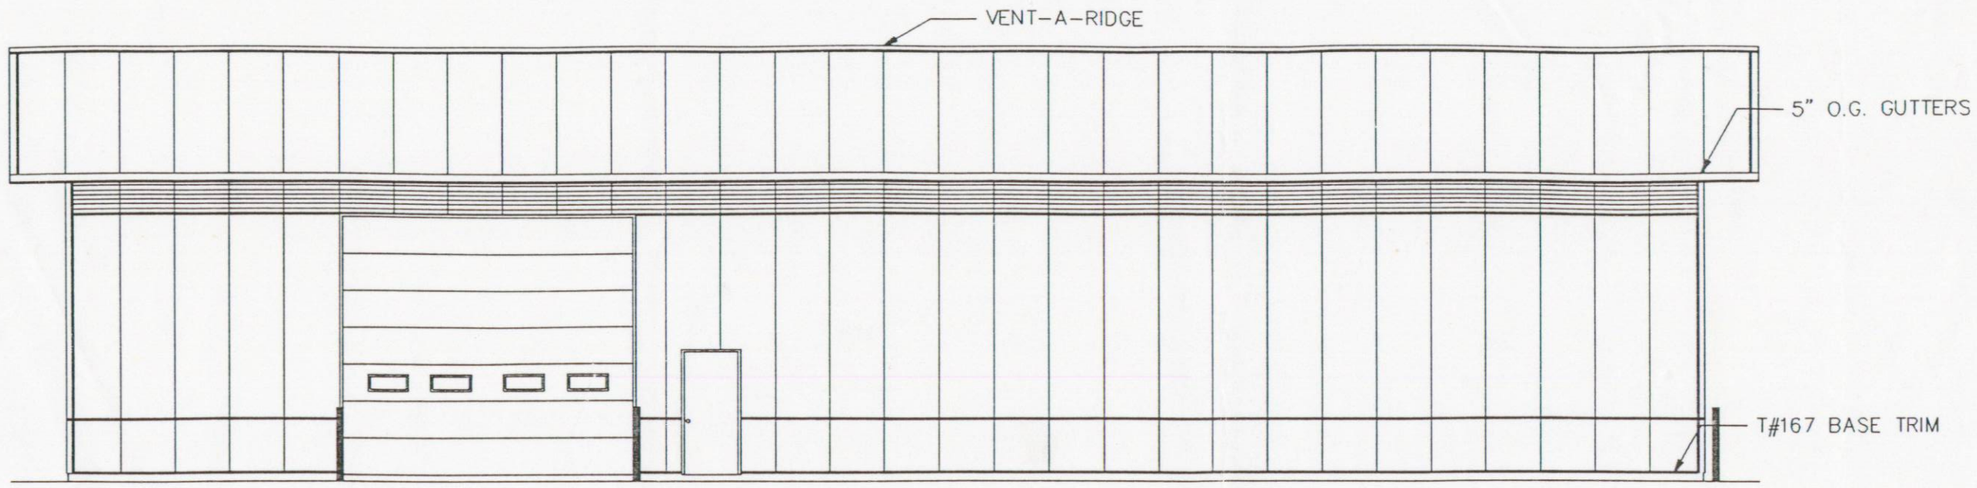

NORTH ELEVATION

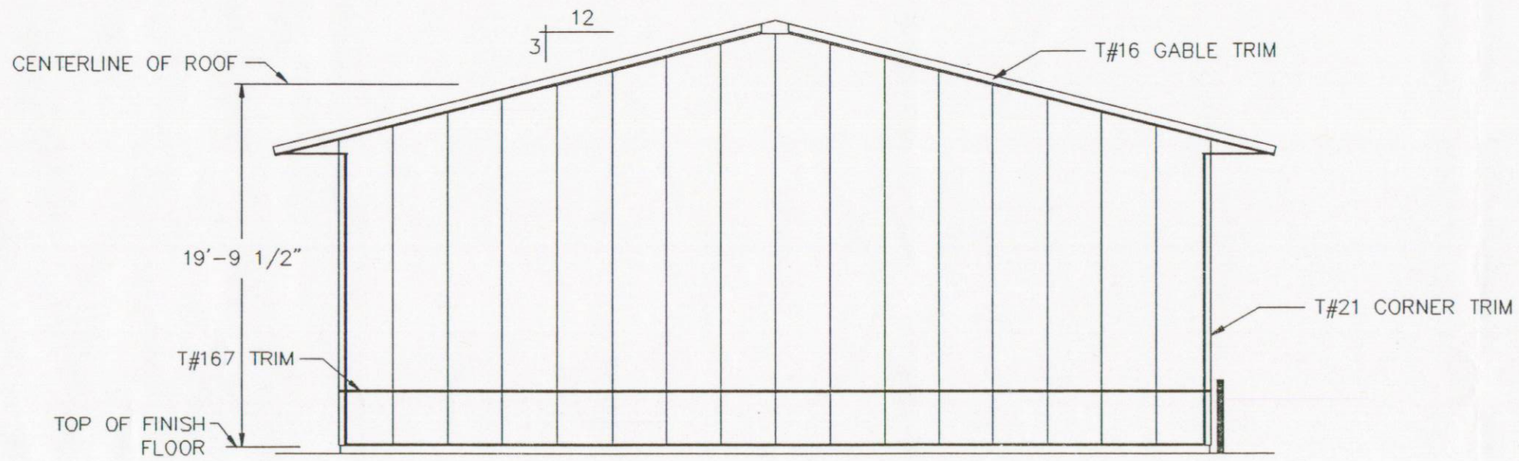

EAST ELEVATION

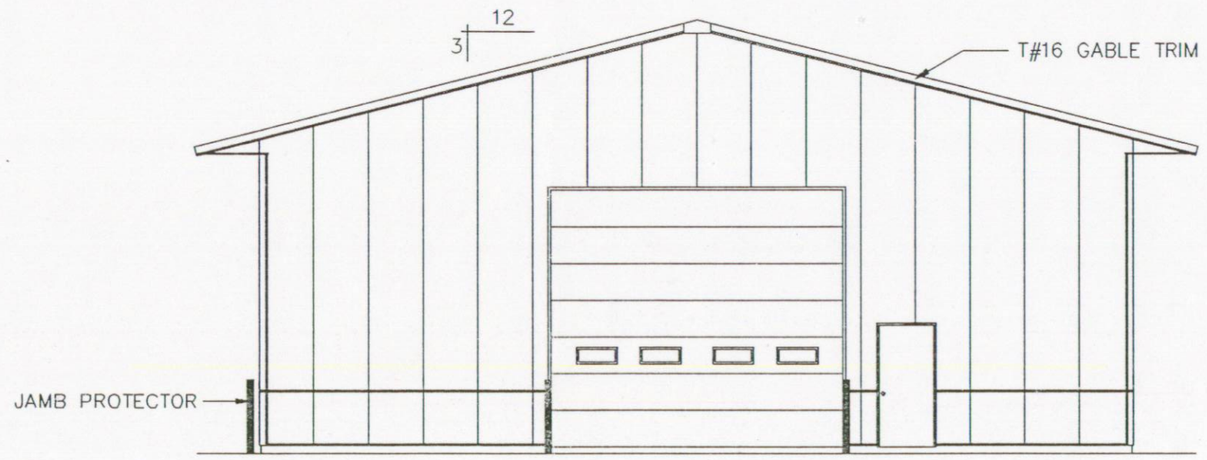

WEST ELEVATION

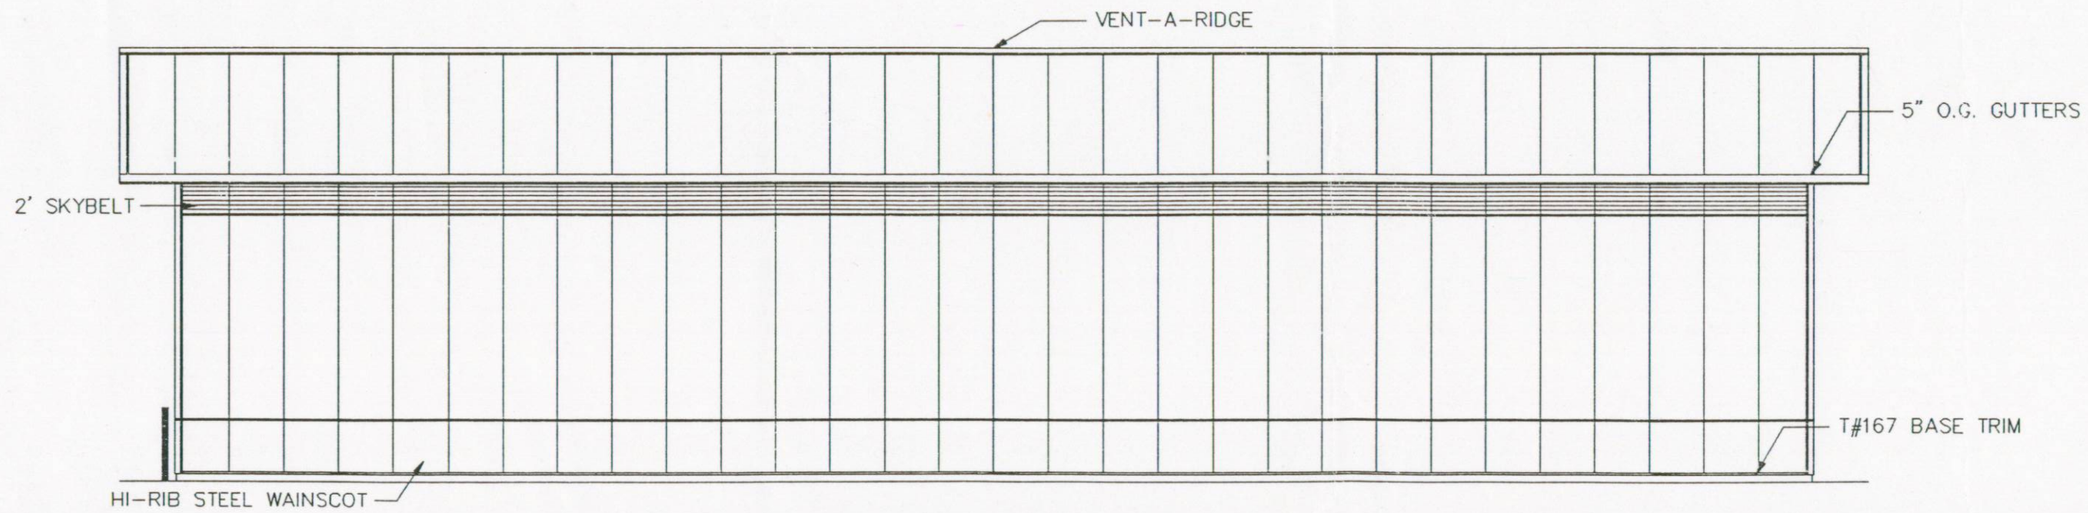

SOUTH ELEVATION

OFFICE: CULPEPER, VA

JOB NO. 106-2248-P

FAUQUIER COUNTY GOVERNMENT & PUBLIC SCHOOL

CORRAL FARM LANDFILL

WARRENTON, VA

MORTON BUILDINGS, INC.

© Morton Buildings, Inc.

PLAN APPROVED OCT 23 1996

DRAWN BY:	EH840
DATE:	9-9-96
CHECKED BY:	
DATE:	
REVISED DATE:	
REVISED DATE:	
REVISED DATE:	
REVISED DATE:	

SCALE: 1/8"= 1'-0"

SHEET NO. 3 OF 5