OFFICE: CULPEPER, VA

JOB NO. 106-2248-P

N

(CALLED)

COLUMN PLAN LEGEND

- ▫ – 3-2"x6" LAMINATED COLUMN LOCATION
- ▪ – HEADERED TRUSS LOCATION
- [1] – (2) 3068 PMW M-1 WALK DOORS W/CLOSERS
- (1) – (2) 16'x14' STEEL OVERHEAD DOORS W/LITES, ELEC. OPERATOR, & JAMB PROTECTORS
- – 24 LIN. FT. OF SNOW GUARDS
- ⌜⌝ – (2) 30"x30" ATTIC ACCESS PANELS
- ⌞⌟ – 164 LIN. FT. OF 2' HIGH SKYBELT (INSIDE & OUTSIDE)
- (D) – 24" DIA. FTG. W/ 10" THICK READI MIX PAD. PLACE (4) 50# BAGS OF SACKRETE PRE MIX W/WATER AROUND COLUMNS WHEN SETTING.

24"ø

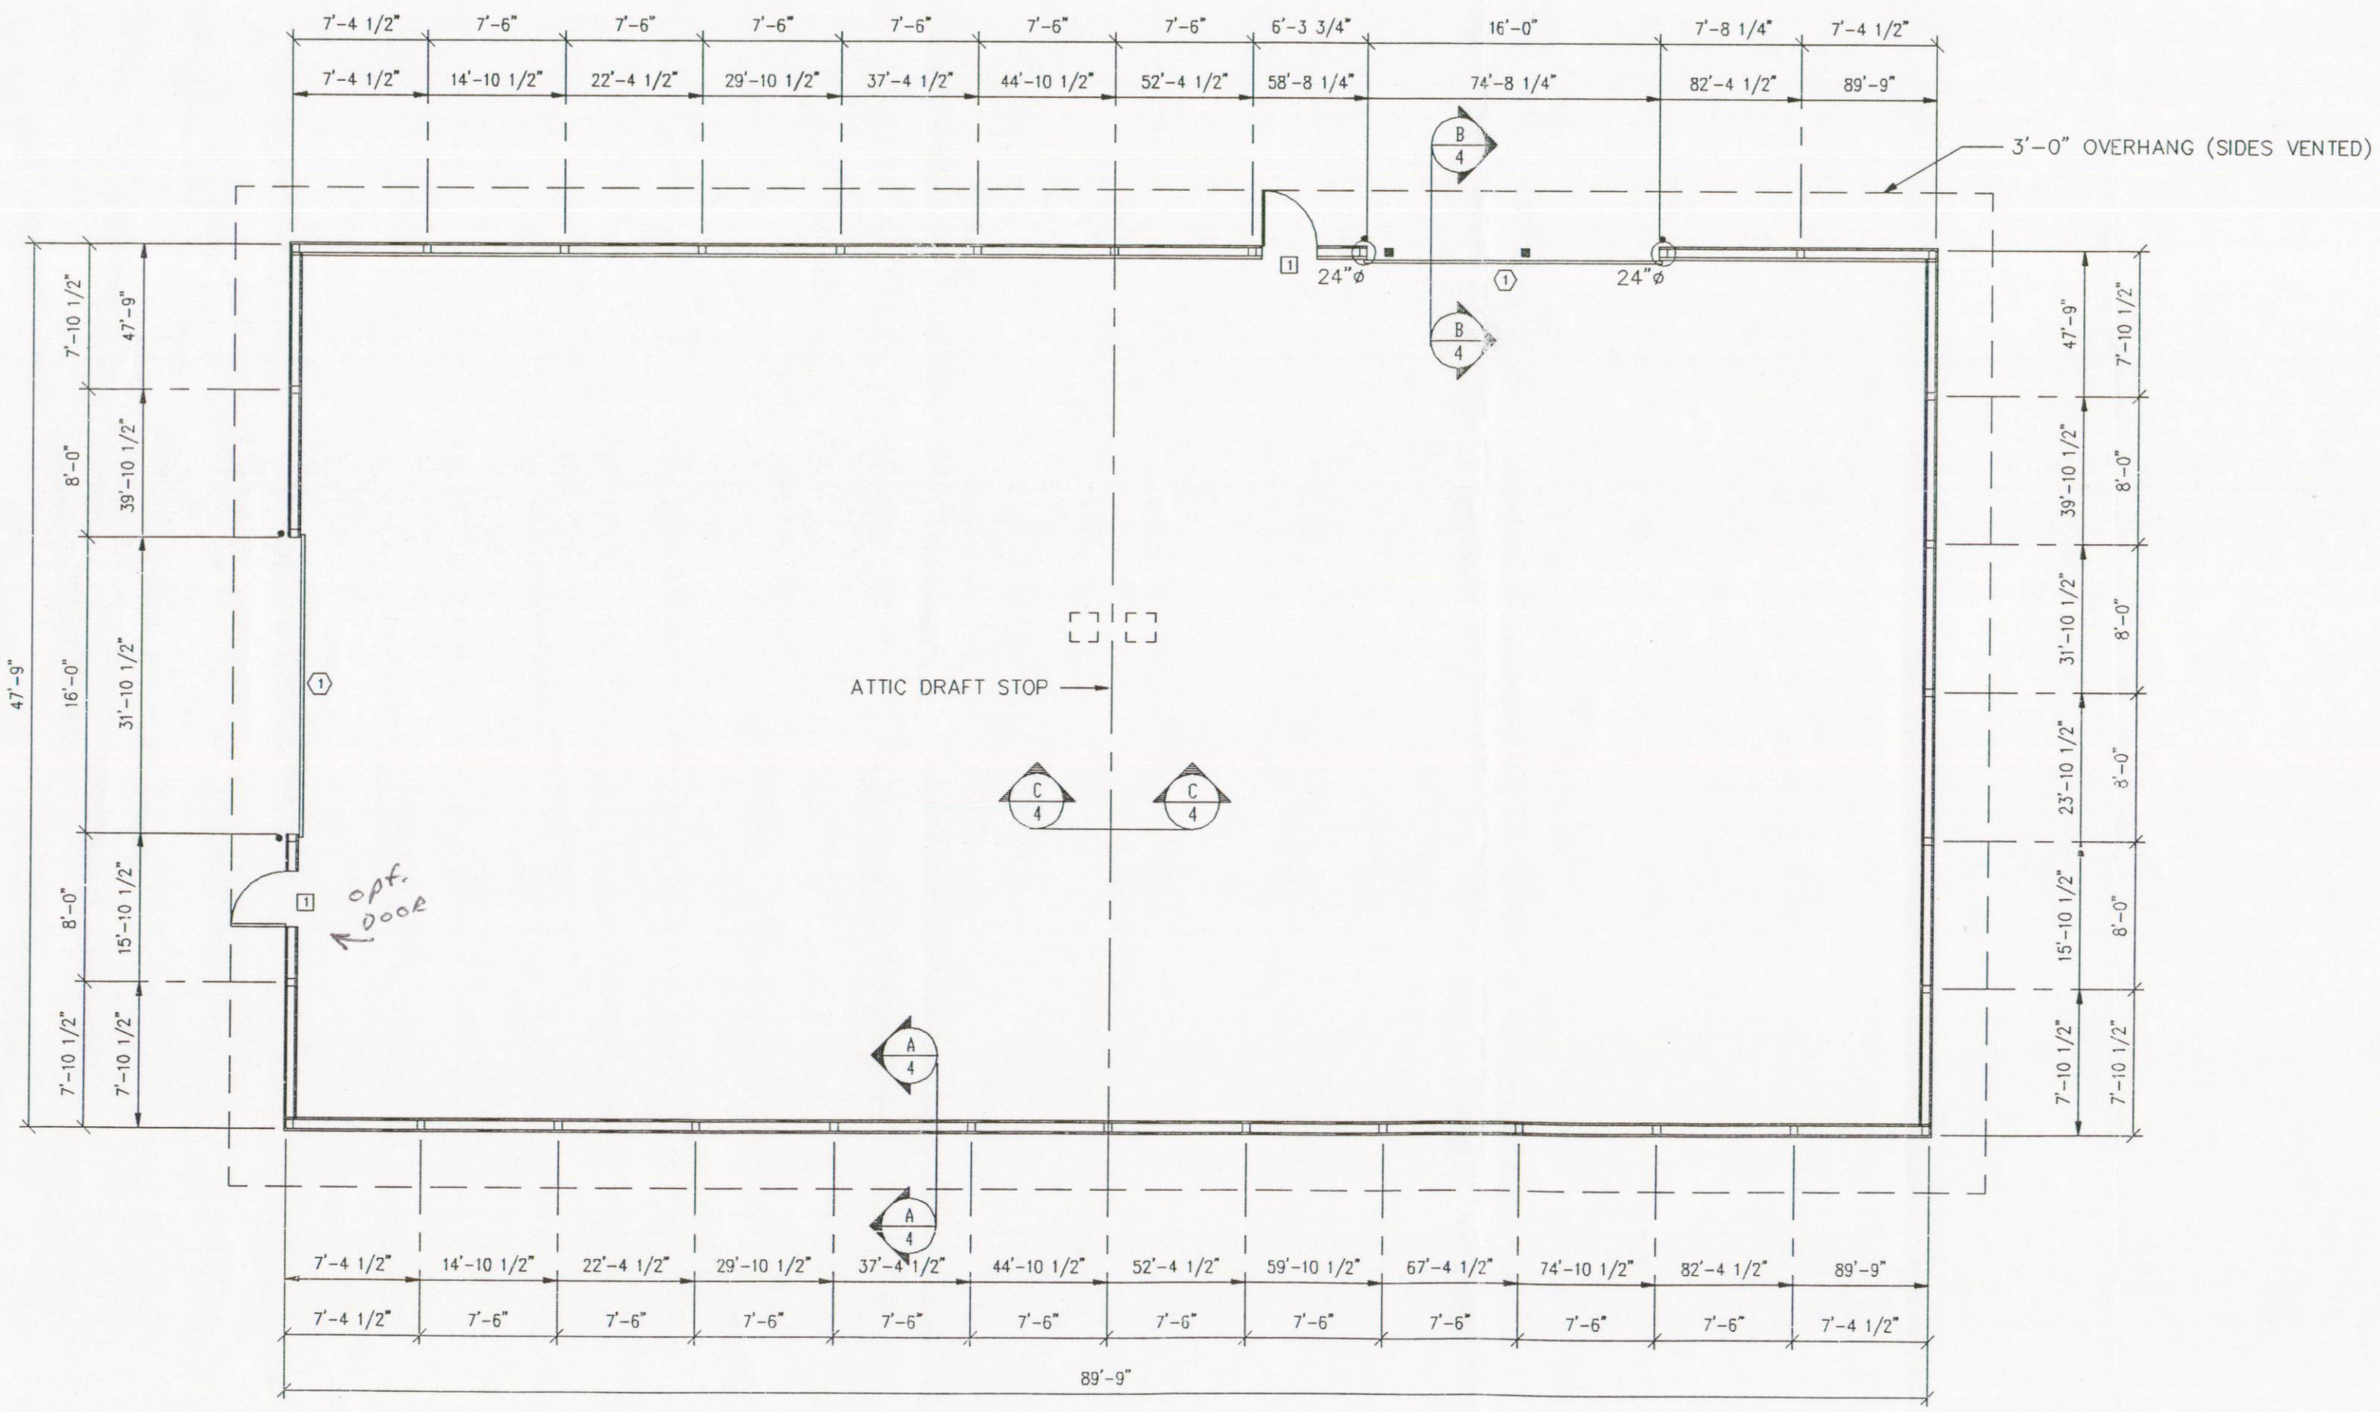

COLUMN PLAN

FAUQUIER COUNTY GOVERNMENT & PUBLIC SCHOOL

CORRAL FARM LANDFILL

WARRENTON, VA

PLAN APPROVED OCT 23 1996

MORTON BUILDINGS, INC.

© Morton Buildings, Inc.

DRAWN BY:	EH840
DATE:	9-9-96
CHECKED BY:	
DATE:	
REVISED DATE:	
REVISED DATE:	
REVISED DATE:	
REVISED DATE:	

SCALE: 1/8"= 1'-0"

SHEET NO. 2 OF 5