ATTACHMENT 5

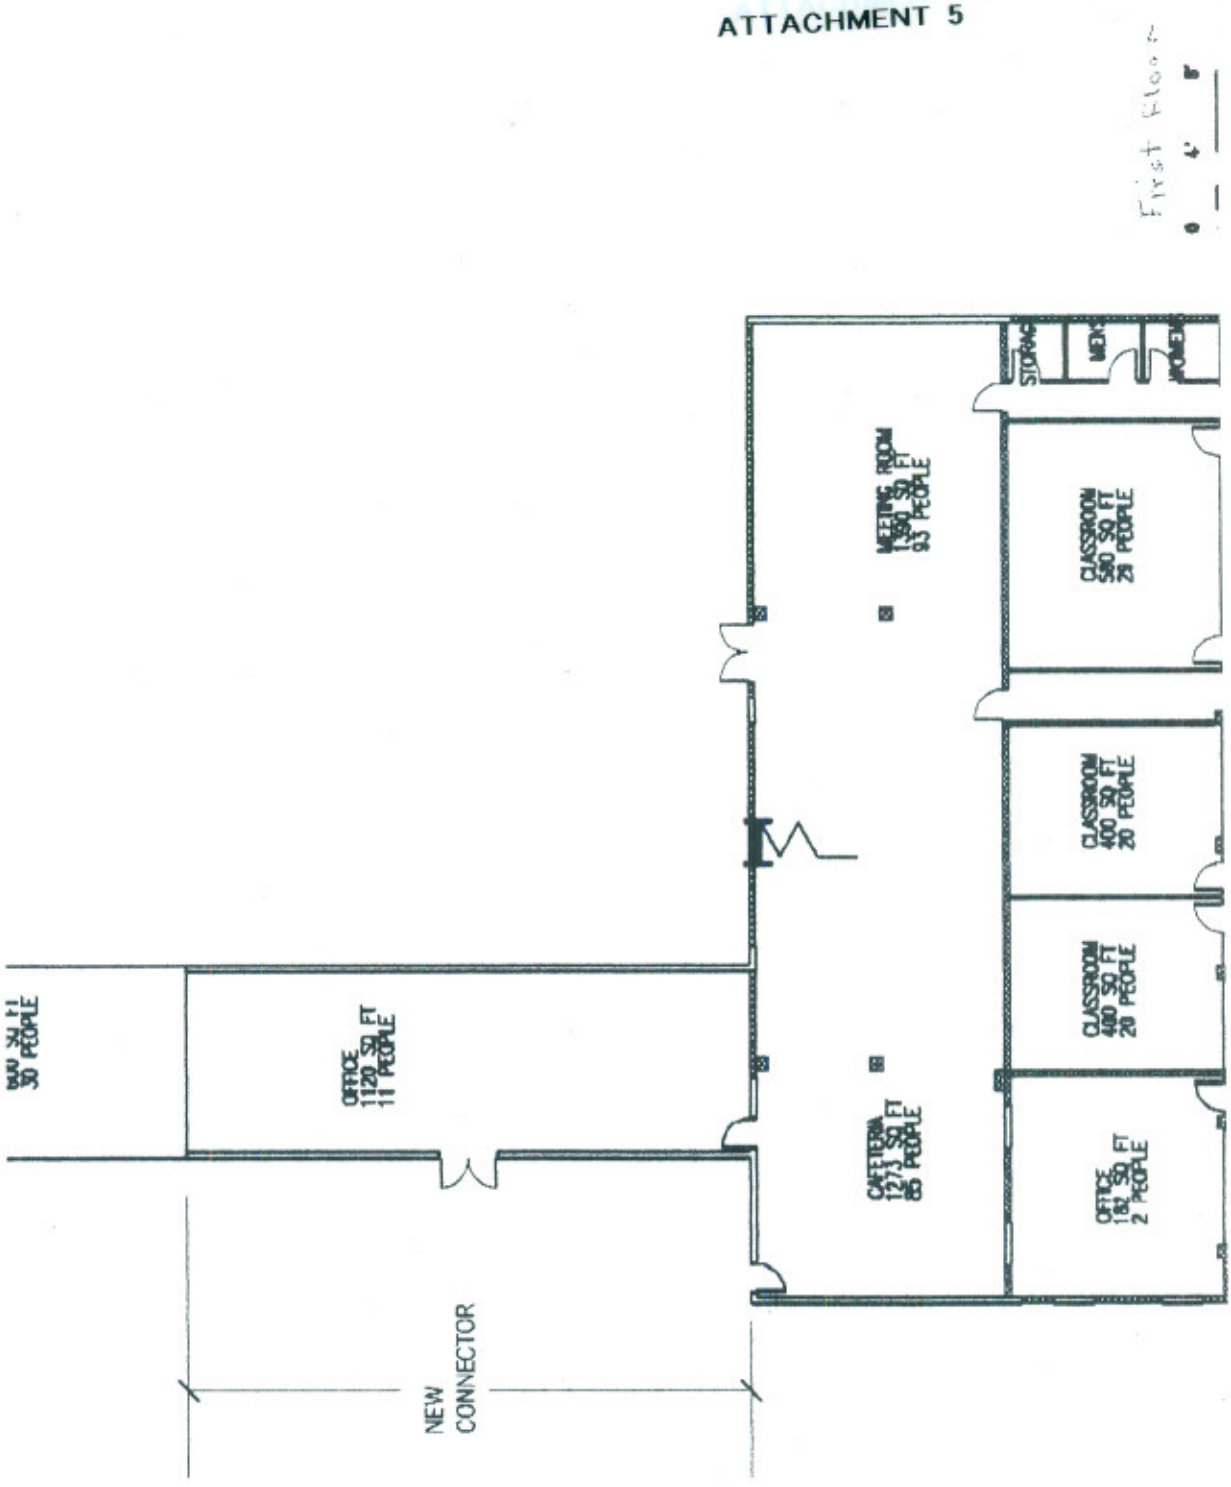

Brian Ehardt
DBI Architects Inc.
1984 Isaac Newton Sq. W.
Reston, VA 20190

Tel: 703 787.0882
Fax: 703 787.6886

MIDLAND EXTENSION SCHOOL
5716 Germantown Road
Midland, VA 22728

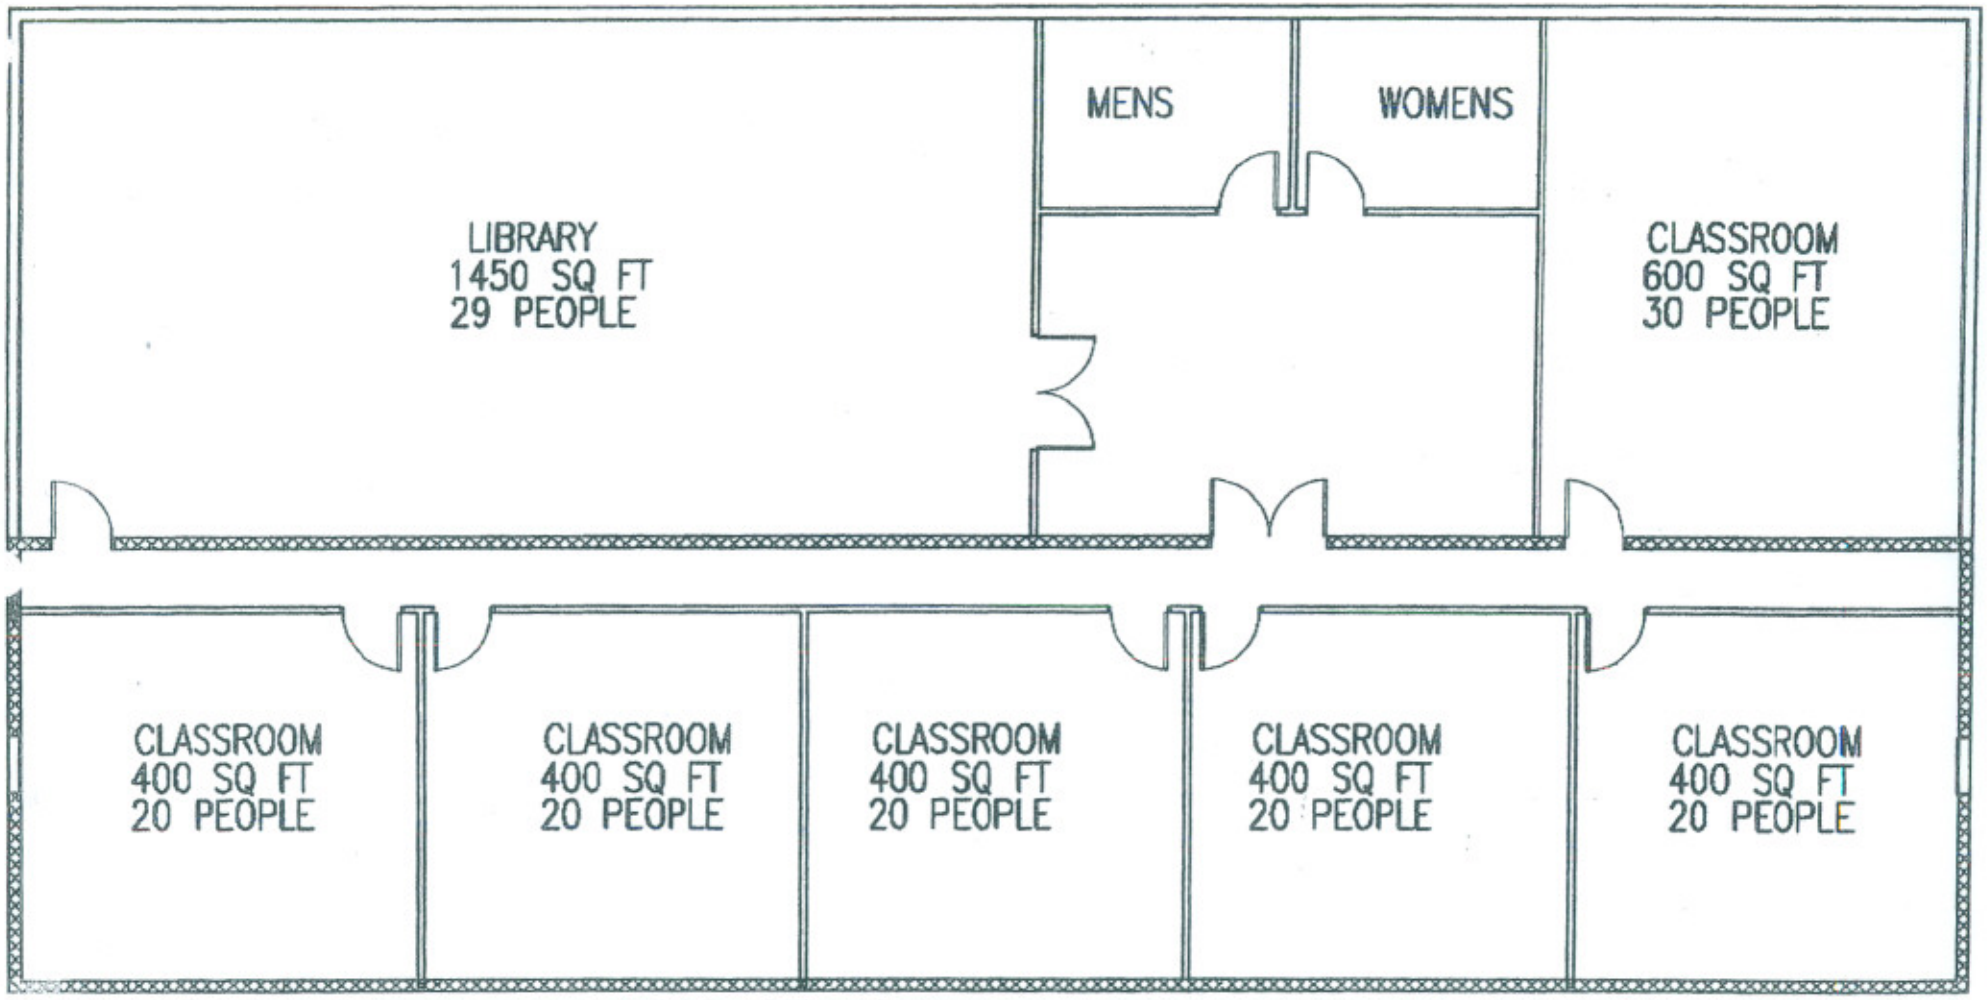

Brian Ehardt
SCHOOL
DBI Architects Inc.
1984 Isaac Newton Sq. West
Suite 400

Tel: 703 787.0882
Fax: 703 787.6886
Behardt@dbia.com

MIDLAND EXTENSION

5716 Germantown Road
Midland, VA 22728

Thursday, April 17, 2008 1:10 PM
Valued Customer 540 439-2904