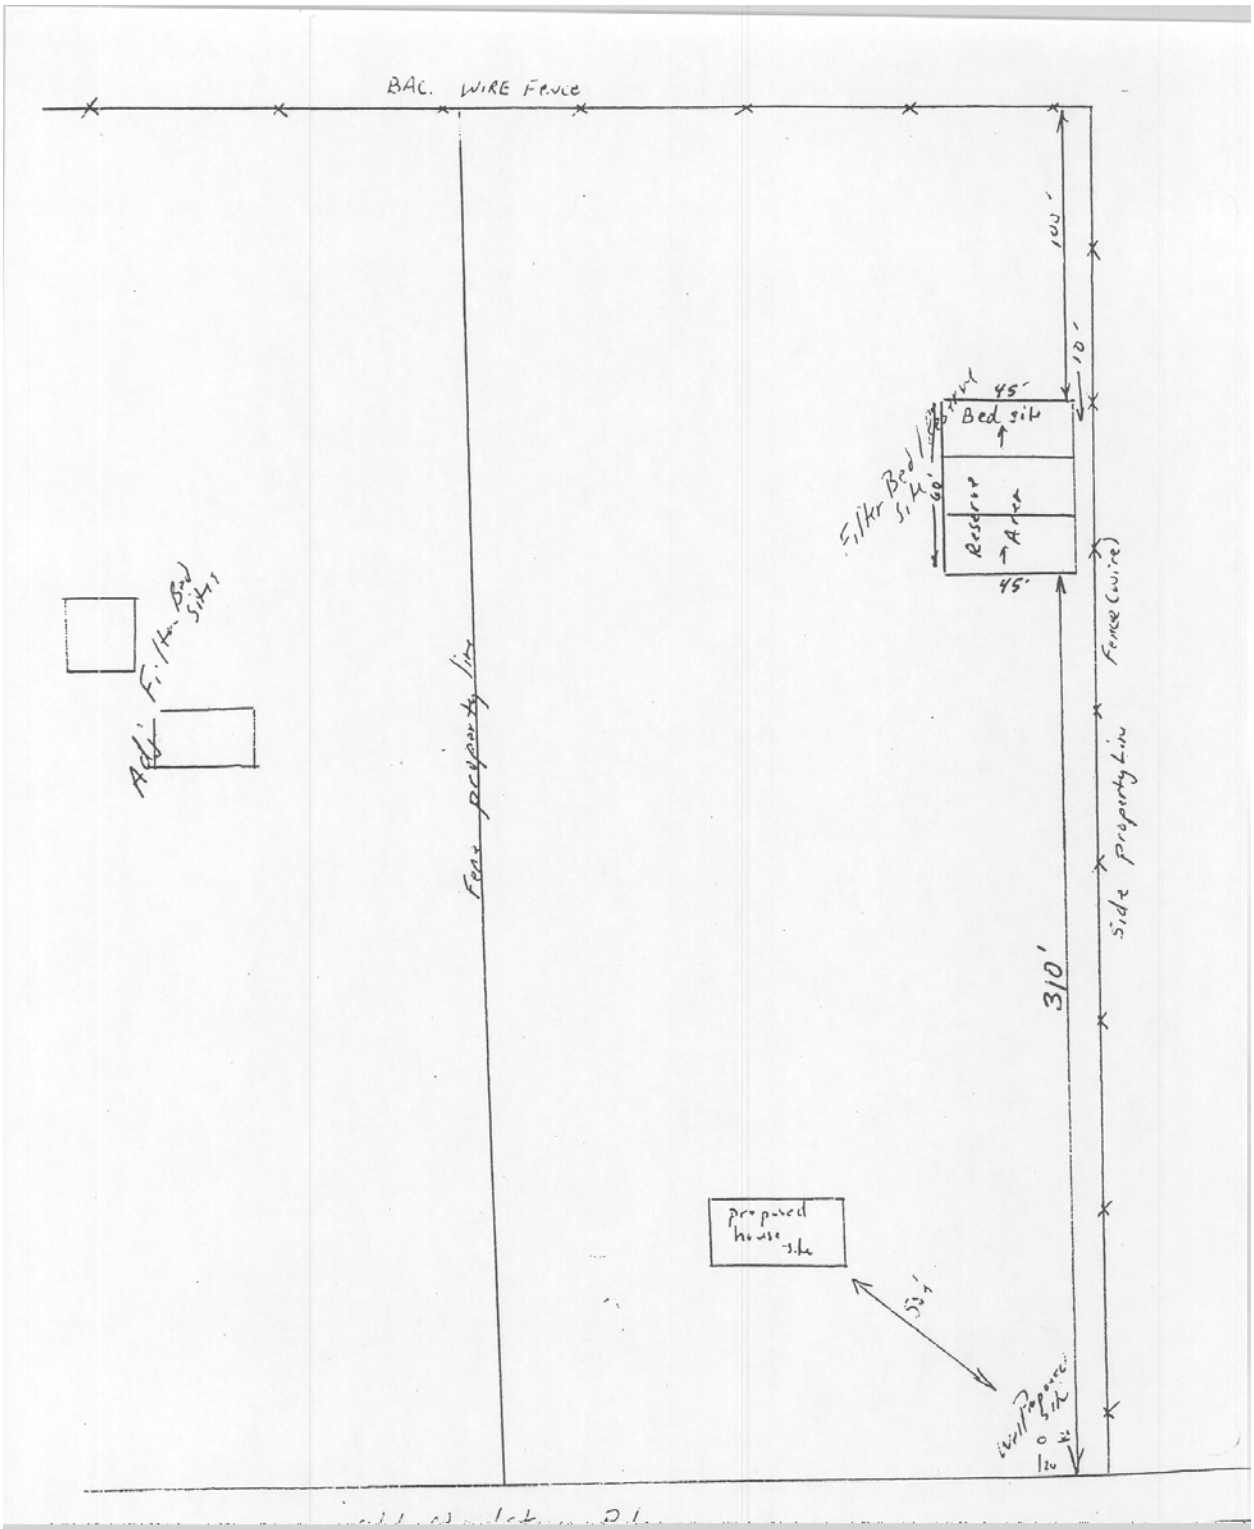
BAC. WIRE Fence
100'
10'
45'
Bed site
Filter Bed / Reserve site
60'
Reserve Area
45'
Fence (wire)
Side property Line
310'
Fence property line
Add' Filter Bed sites
proposed house site
Well Proposed site