ATTACHMENT #1

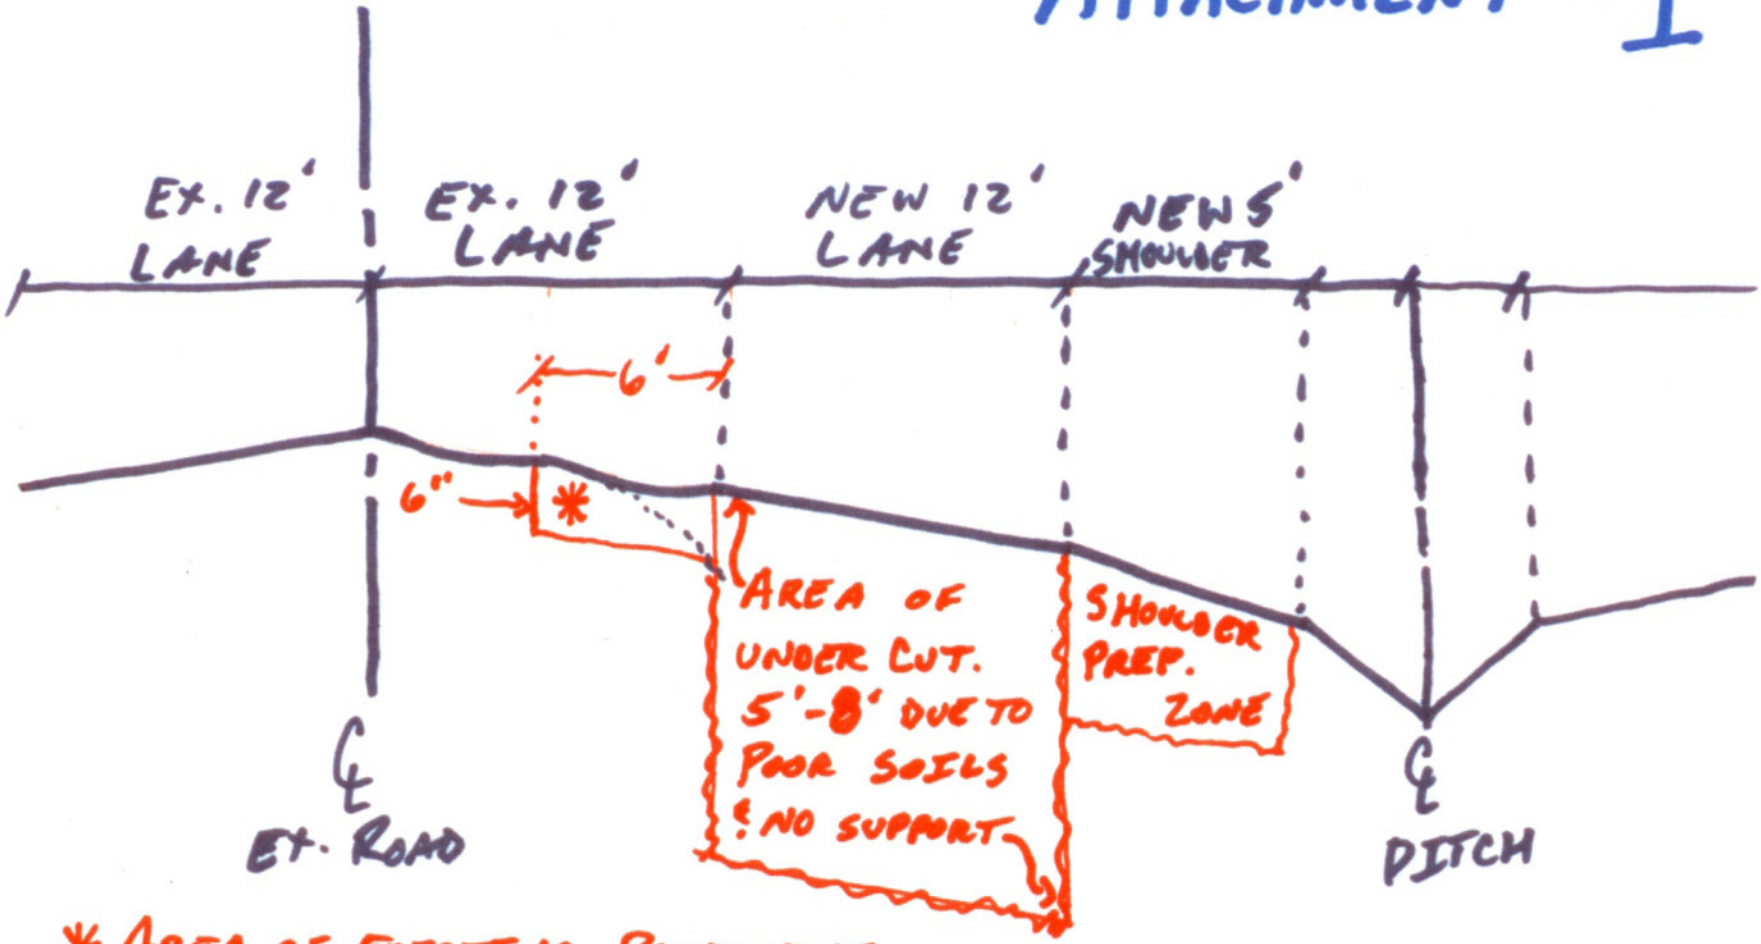

* AREA OF EXISTING PAVEMENT REQUIRING DEMOLITION, MILLING, & REPLACEMENT DUE TO EXCESSIVE UNDERCUTTING FOR NEW LANE. 6' SECTION COMPROMISED FOR LENGTH OF PROJECT.

ROUTE 605/602 INTERSECTION SAFETY IMP'S.