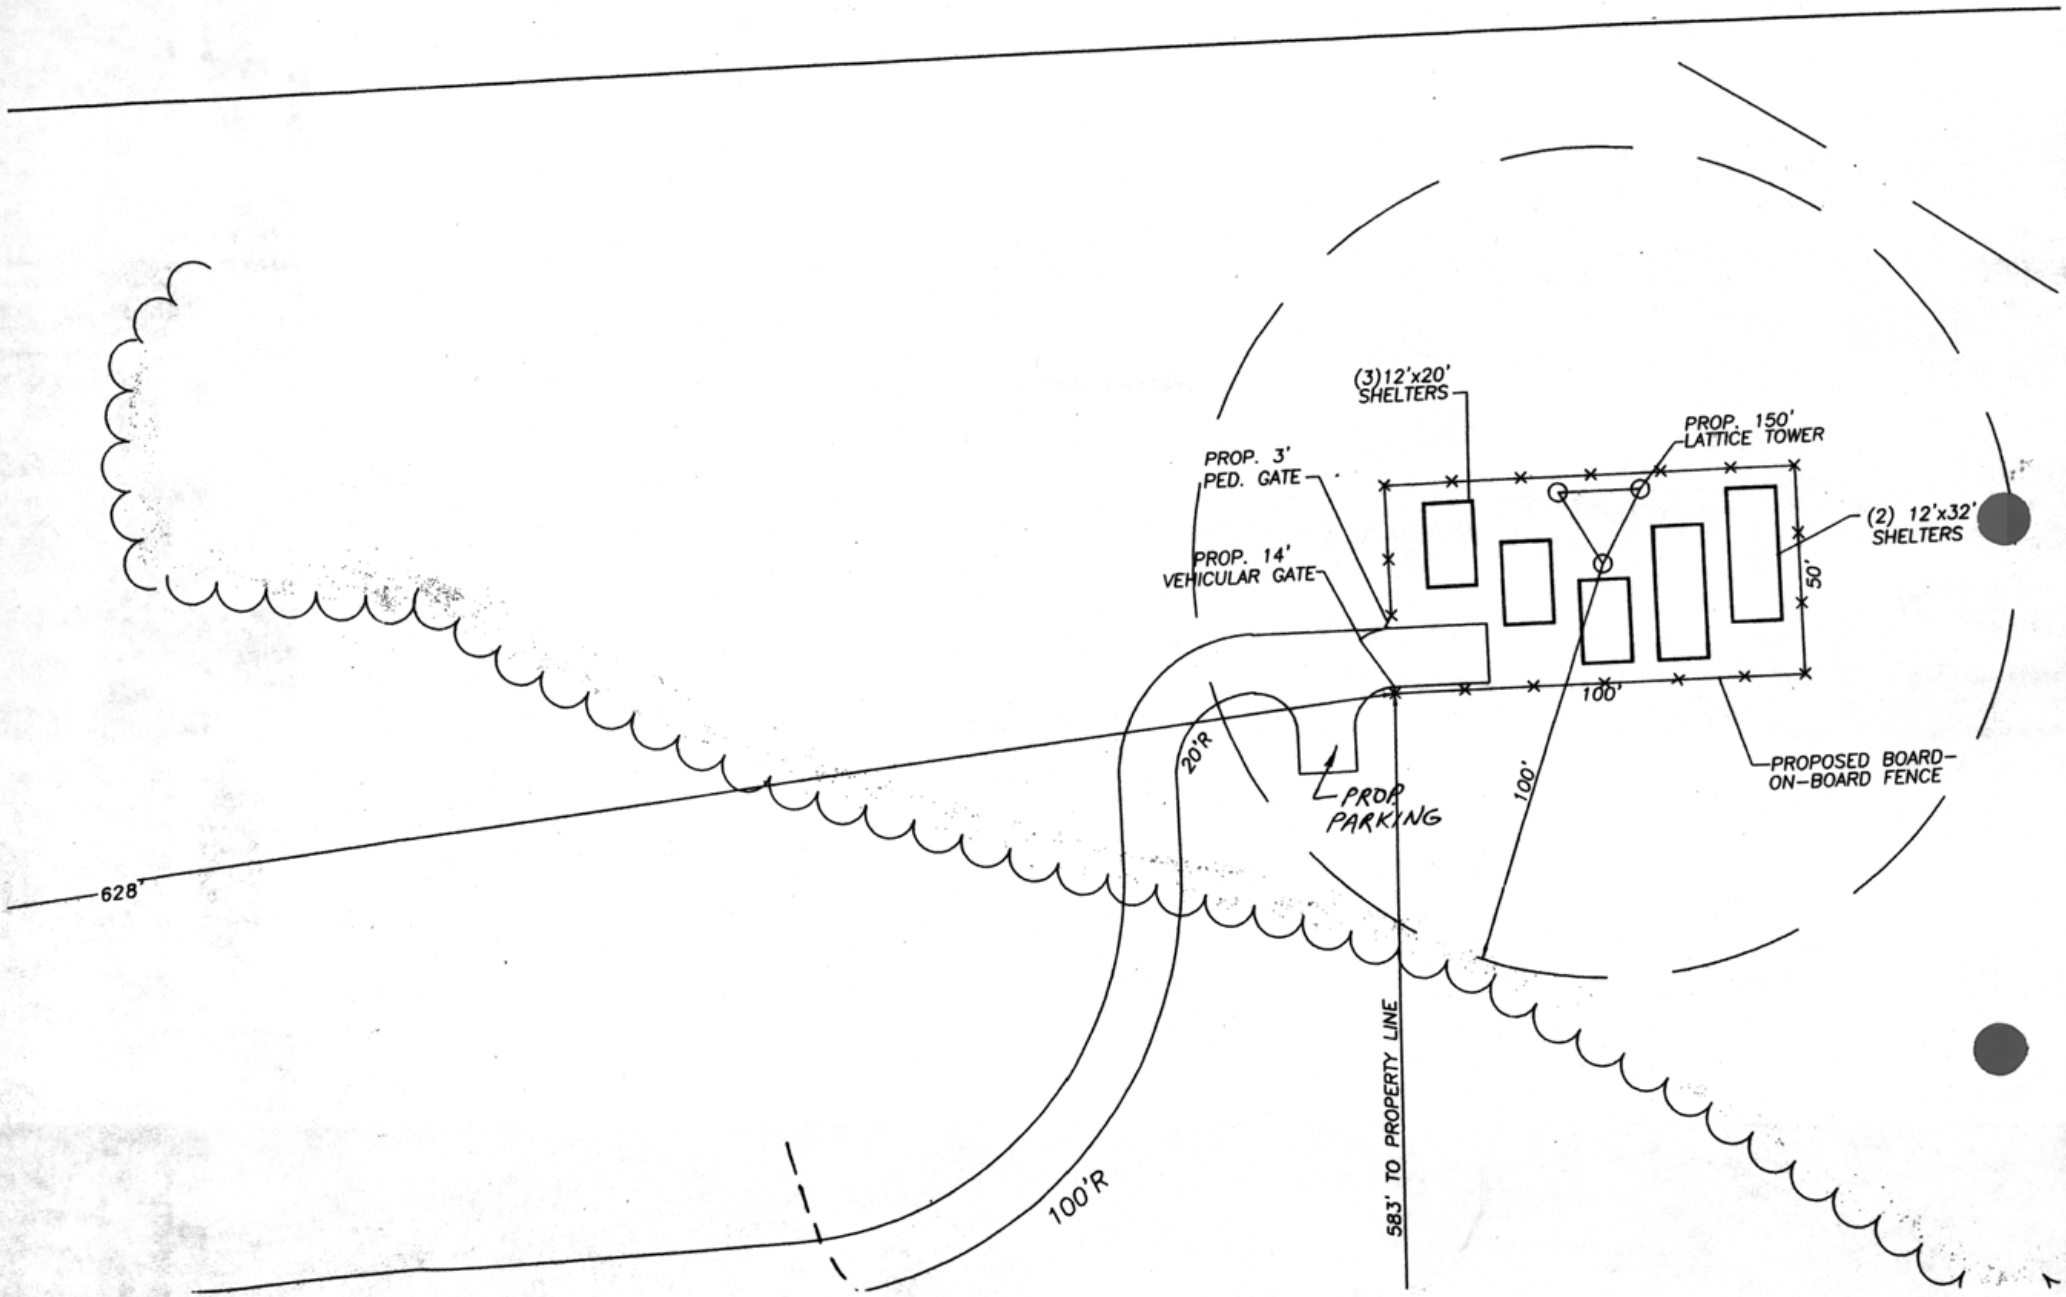
(3)12'x20' SHELTERS
PROP. 150' LATTICE TOWER
PROP. 3' PED. GATE
(2) 12'x32' SHELTERS
PROP. 14' VEHICULAR GATE
50'
100'
20'R
PROP PARKING
100'
PROPOSED BOARD-ON-BOARD FENCE
628'
583' TO PROPERTY LINE
100'R