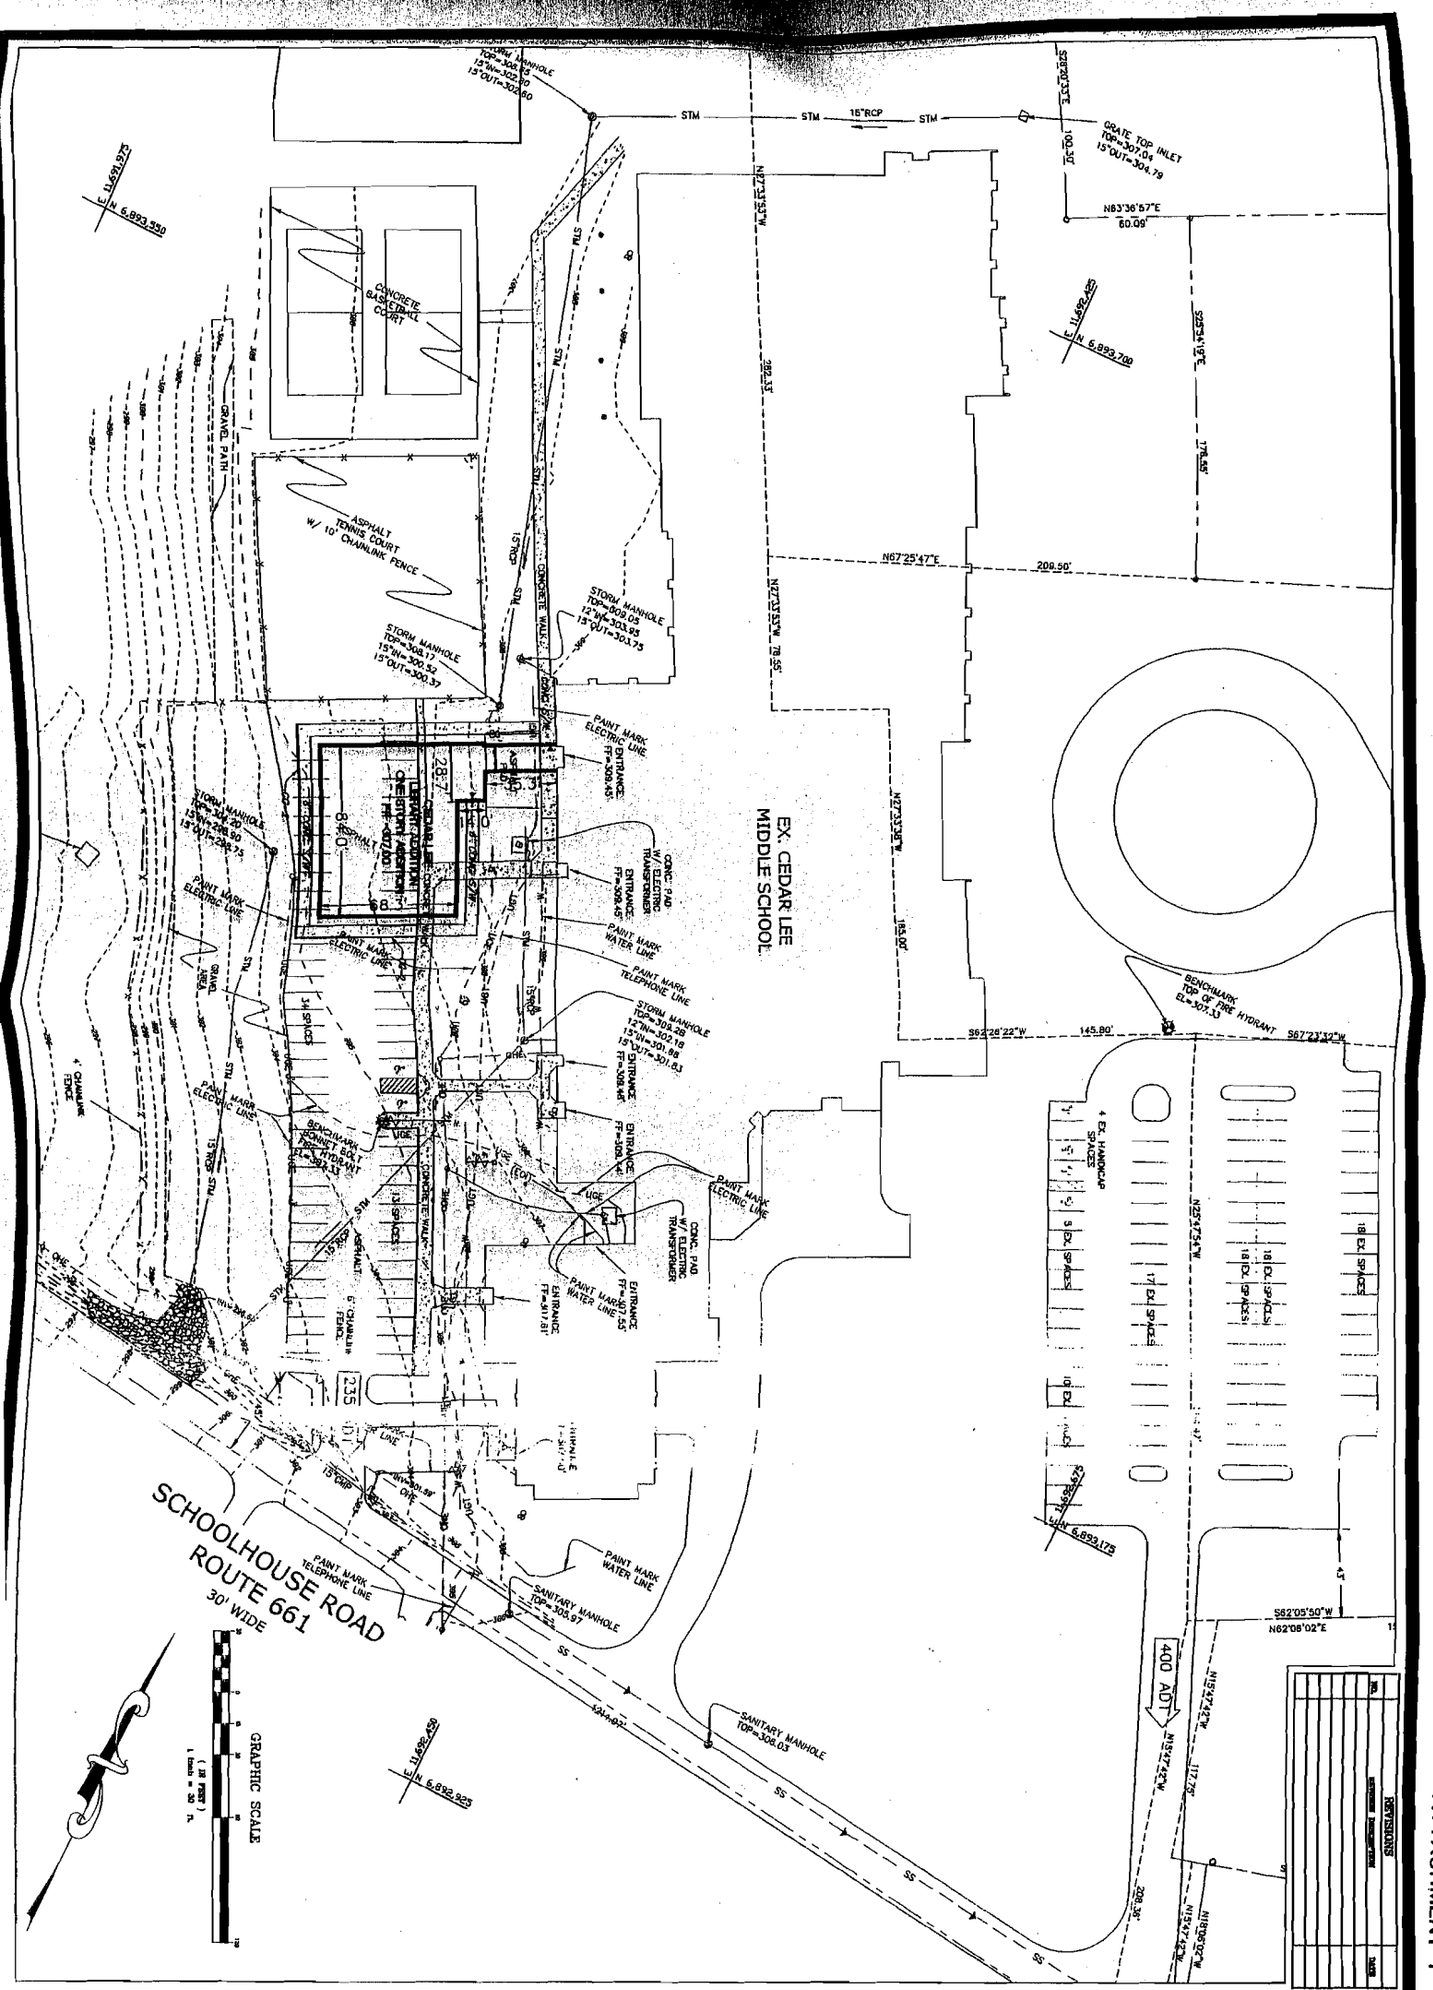

ATTACHMENT 1

PROPOSED CONDITIONS

PROJECT NO. 23104-306
DATE MAY 9, 2008
REVISIONS
DRAWN BY: KCK
REVIEWED BY: TSD

CEDAR LEE MIDDLE SCHOOL LIBRARY ADDITION

FAUQUIER COUNTY, VIRGINIA
LEE MAGISTERIAL DISTRICT

SDE NO.

TIMMONS GROUP

MOSELEYARCHITECTS
A PROFESSIONAL CORPORATION

50 WEST MARKET STREET, HARRISONBURG, VIRGINIA, 22801
PHONE (540) 434-1346 FAX (540) 434-1348
MOSELEYARCHITECTS.COM

50