THIS DRAWING IS A SERVICE DOCUMENT OF FREDERICK WARD ASSOCIATES, INC. AND MAY NOT BE USED OR REPRODUCED WITHOUT THE WRITTEN PERMISSION OF THE ENGINEER AND/OR SURVEYOR.

EXISTING UTILITIES SHOWN ON THIS PLAN ARE TAKEN FROM AVAILABLE RECORDS AND/OR FIELD OBSERVATIONS. FOR EXACT LOCATIONS OF EXISTING UNDERGROUND UTILITIES, NOTIFY "MISS UTILITY" AT 1-800-257-7777, 72 HOURS BEFORE THE START OF EXCAVATION OR CONSTRUCTION.

LOCATION AND DEPTHS OF ALL EXISTING UNDERGROUND UTILITIES TO BE VERIFIED BY CONTRACTOR PRIOR TO CONSTRUCTION. INTERFERENCE OR DISRUPTION OF SAME WILL NOT BE THE RESPONSIBILITY OF FWA.

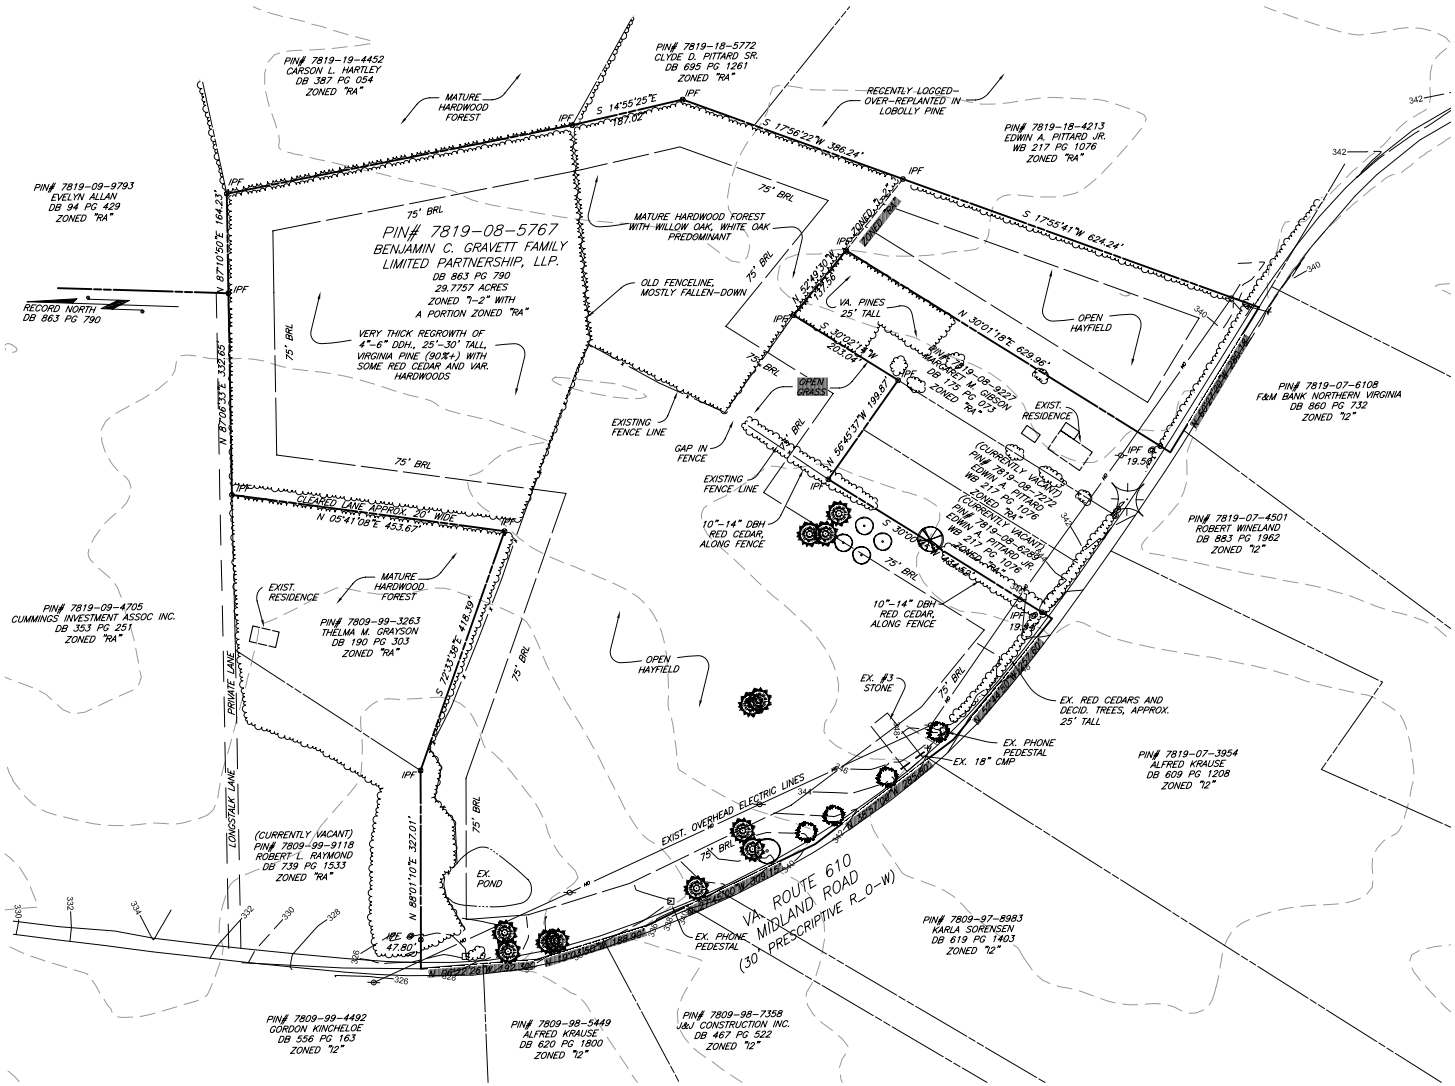

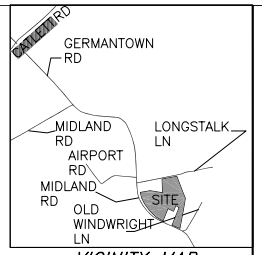

VICINITY MAP
SCALE 1"=2000'

100 0 100 200 300
GRAPHIC SCALE – FEET

TREE LEGEND ~ EXISTING TREES
VIRGINIA PINE
RED CEDARS
APPLE TREES
WILLOW OAK

COMMONWEALTH OF VIRGINIA
DAVID R. HALL
No. 2246
LAND SURVEYOR

FREDERICK WARD ASSOCIATES
ARCHITECTS | ENGINEERS | PLANNERS | SURVEYORS
5 Rock Pointe Lane - Suite 200
Warrenton, Virginia 20186
540-349-8595
540-349-8596 fax
Annapolis, Maryland
Belair, Maryland and Columbia, Maryland
www.frederickward.com

REVISIONS

EXISTING CONDITIONS

RIVERSIDE MULCH - BZA APPLICATION DRAWING
SITUATED IN CEDAR RUN DISTRICT
FAUQUIER COUNTY, VIRGINIA

DESIGNED BY	JTM
DRAWN BY	DCG
SCALE	1" = 100'
DATE	02/13/04
FWA JOB NO.	2036152
DRAWING NO.	
SHEET	1 OF 2