THIS DRAWING IS A SERVICE DOCUMENT OF FREDERICK WARD ASSOCIATES, INC. AND MAY NOT BE USED OR REPRODUCED WITHOUT THE WRITTEN PERMISSION OF THE ENGINEER AND/OR SURVEYOR.

EXISTING UTILITIES SHOWN ON THIS PLAN ARE TAKEN FROM AVAILABLE RECORDS AND/OR FIELD OBSERVATIONS. FOR EXACT LOCATIONS OF EXISTING UNDERGROUND UTILITIES, NOTIFY "MISS UTILITY" AT 1-800-257-7777, 72 HOURS BEFORE THE START OF EXCAVATION OR CONSTRUCTION.

LOCATION AND DEPTHS OF ALL EXISTING UNDERGROUND UTILITIES TO BE VERIFIED BY CONTRACTOR PRIOR TO CONSTRUCTION. INTERFERENCE OR DISRUPTION OF SAME WILL NOT BE THE RESPONSIBILITY OF FWA.

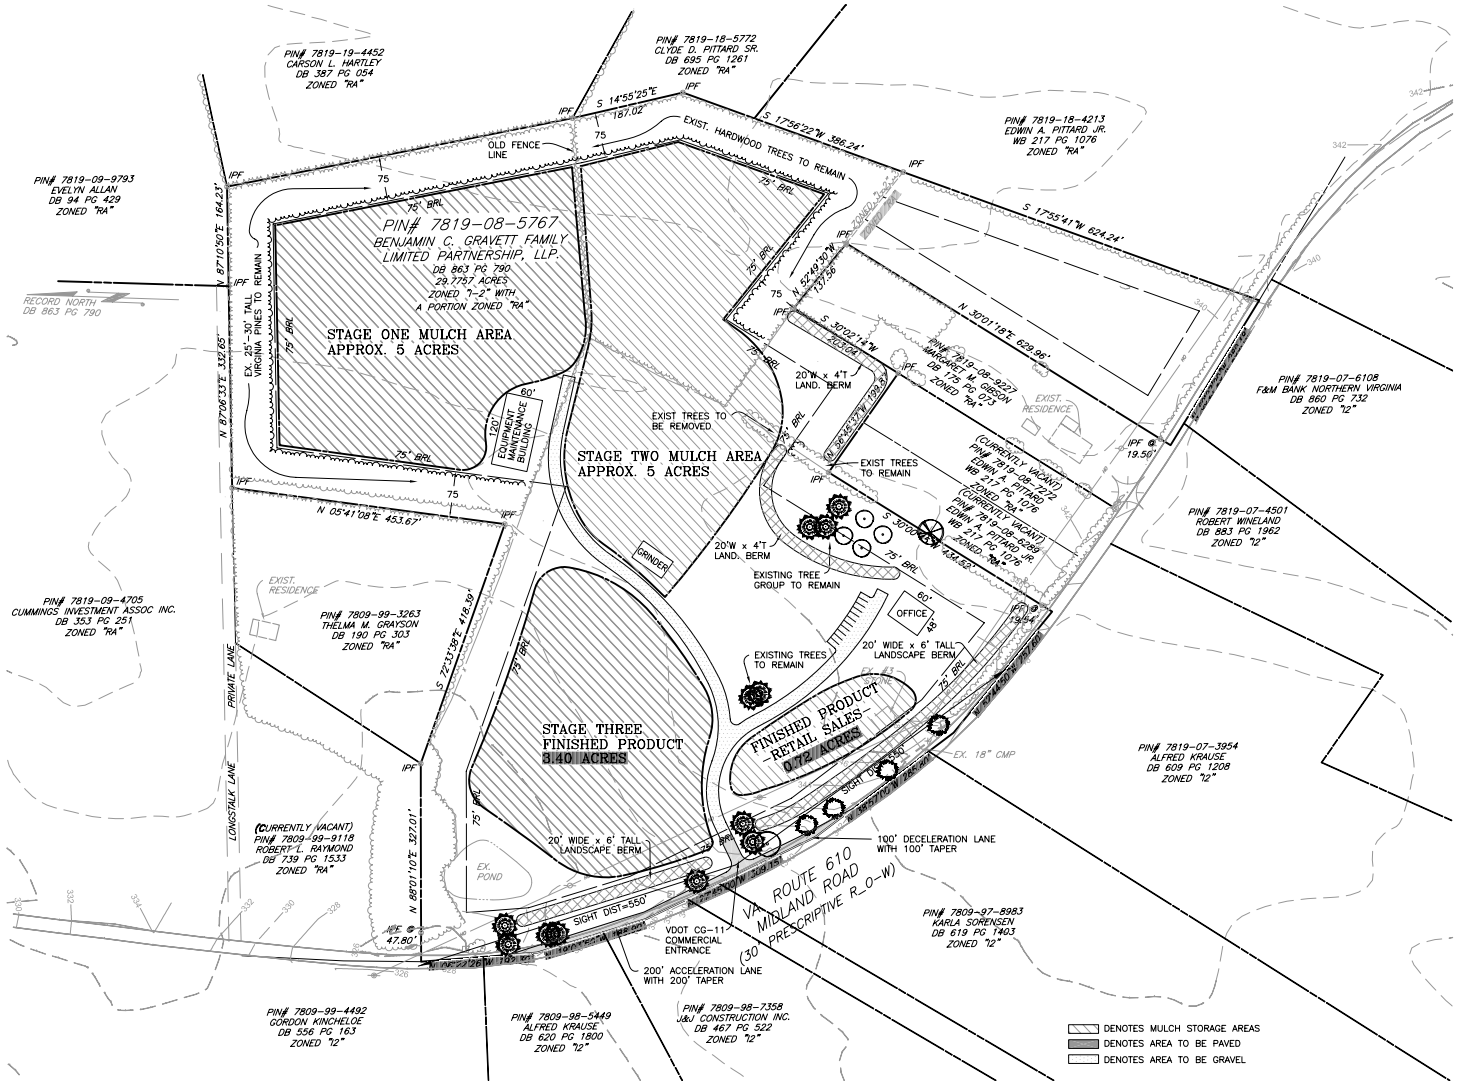


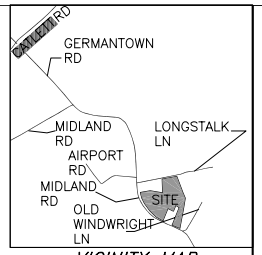


VICINITY MAP
SCALE 1"=2000'

GRAPHIC SCALE – FEET
100 0 100 200 300

| TREE LEGEND ~ EXISTING TREES |
|---|
| VIRGINIA PINE |
| RED CEDARS |
| APPLE TREES |
| WILLOW OAK |

COMMONWEALTH OF VIRGINIA
DAVID R. HALL
No. 2246
LAND SURVEYOR

FREDERICK WARD ASSOCIATES
ARCHITECTS | ENGINEERS | PLANNERS | SURVEYORS
5 Rock Pointe Lane - Suite 200
Warrenton, Virginia 20186
540-349-8595
540-349-8596 fax
Also in Maryland and Columbia, Maryland
Reston, Maryland
www.frederickward.com

| REVISIONS | |
|---|---|
| 3/19/04 | ADDED STAGE THREE ACREAGE |

PROPOSED RIVERSIDE MULCH SITE

# RIVERSIDE MULCH - BZA APPLICATION DRAWING

SITUATED IN CEDAR RUN DISTRICT
FAUQUIER COUNTY, VIRGINIA

| | |
|---|---|
| DESIGNED BY | JTM |
| DRAWN BY | DCG |
| SCALE | 1" = 100' |
| DATE | 02/13/04 |
| FWA JOB NO. | 2036152 |
| DRAWING NO. | |
| SHEET | 2 OF 2 |