ATTACHMENT 1

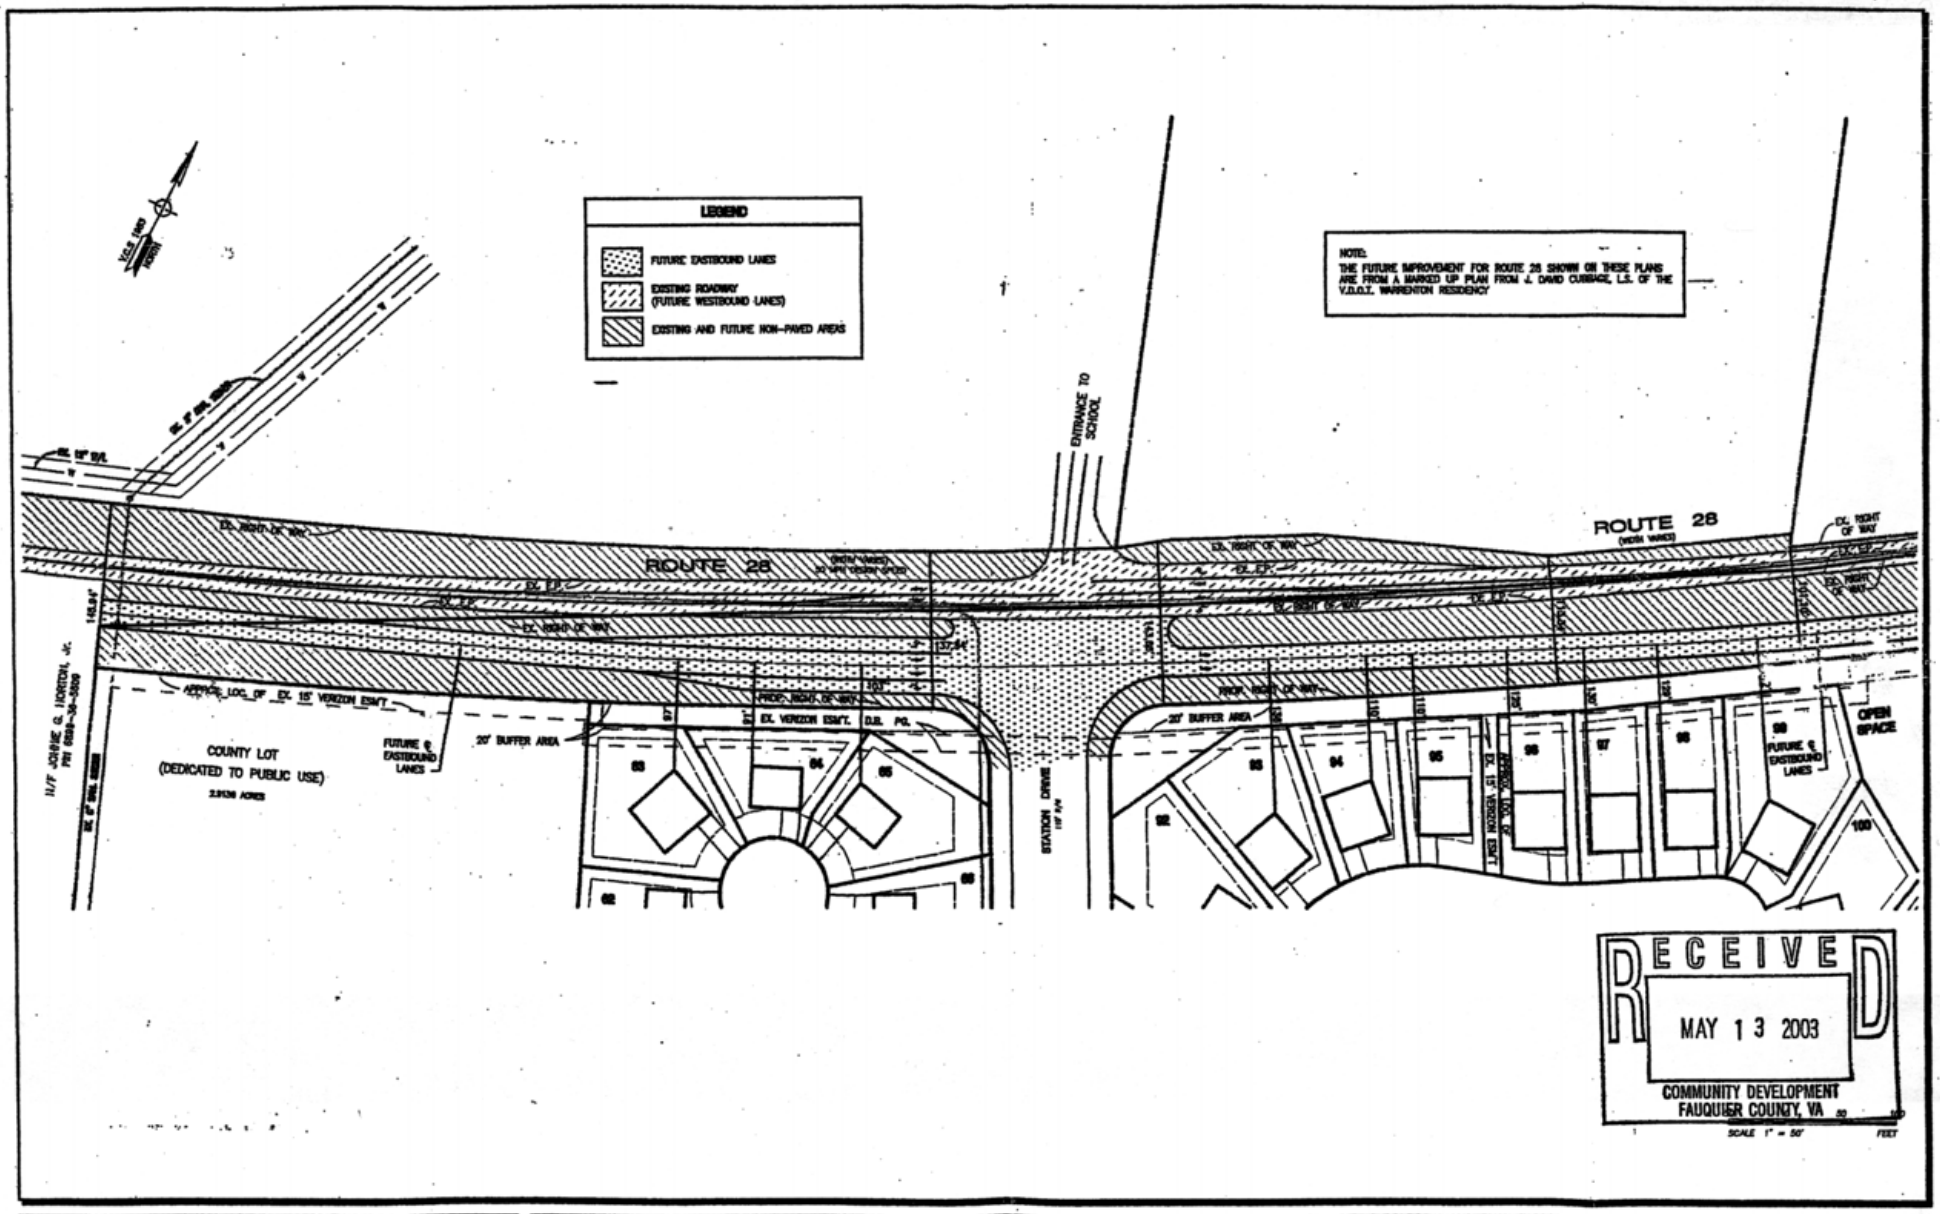

NO.	DESCRIPTION	DATE	BY	APPROVED	DATE
REVISION APPROVED BY					

COMMONWEALTH OF VIRGINIA
ROBERT A. POLING
No. 9641
PROFESSIONAL ENGINEER

PROJECT:
PHASES 8, 9, AND 10
CEDAR BROOKE
LEE MAGISTERIAL DISTRICT
FAUQUIER COUNTY, VIRGINIA

TITLE:
PROFFER AMENDMENT EXHIBIT

Patton Harris Rust & Associates, pc
Engineers. Surveyors. Planners. Landscape Architects.
PHR+A
12781 Darby Brooke Court, Suite 201
Woodbridge, VA 22192
T 703.497.1122
F 703.494.8693

SURVEY: PHR+A	DATE: MAY, 2003
DESIGN: RAP	DRAWN: YQ
CHKD.: RAP	SCALE: 1"=50'
SHEET 1 OF 1	FILE NO. 11348-1-0

FILE NAME: P:\PROJECT\1-0\DWG\PLANS\2004-PROFFER-AMENDMENT-EXHIBIT.DWG