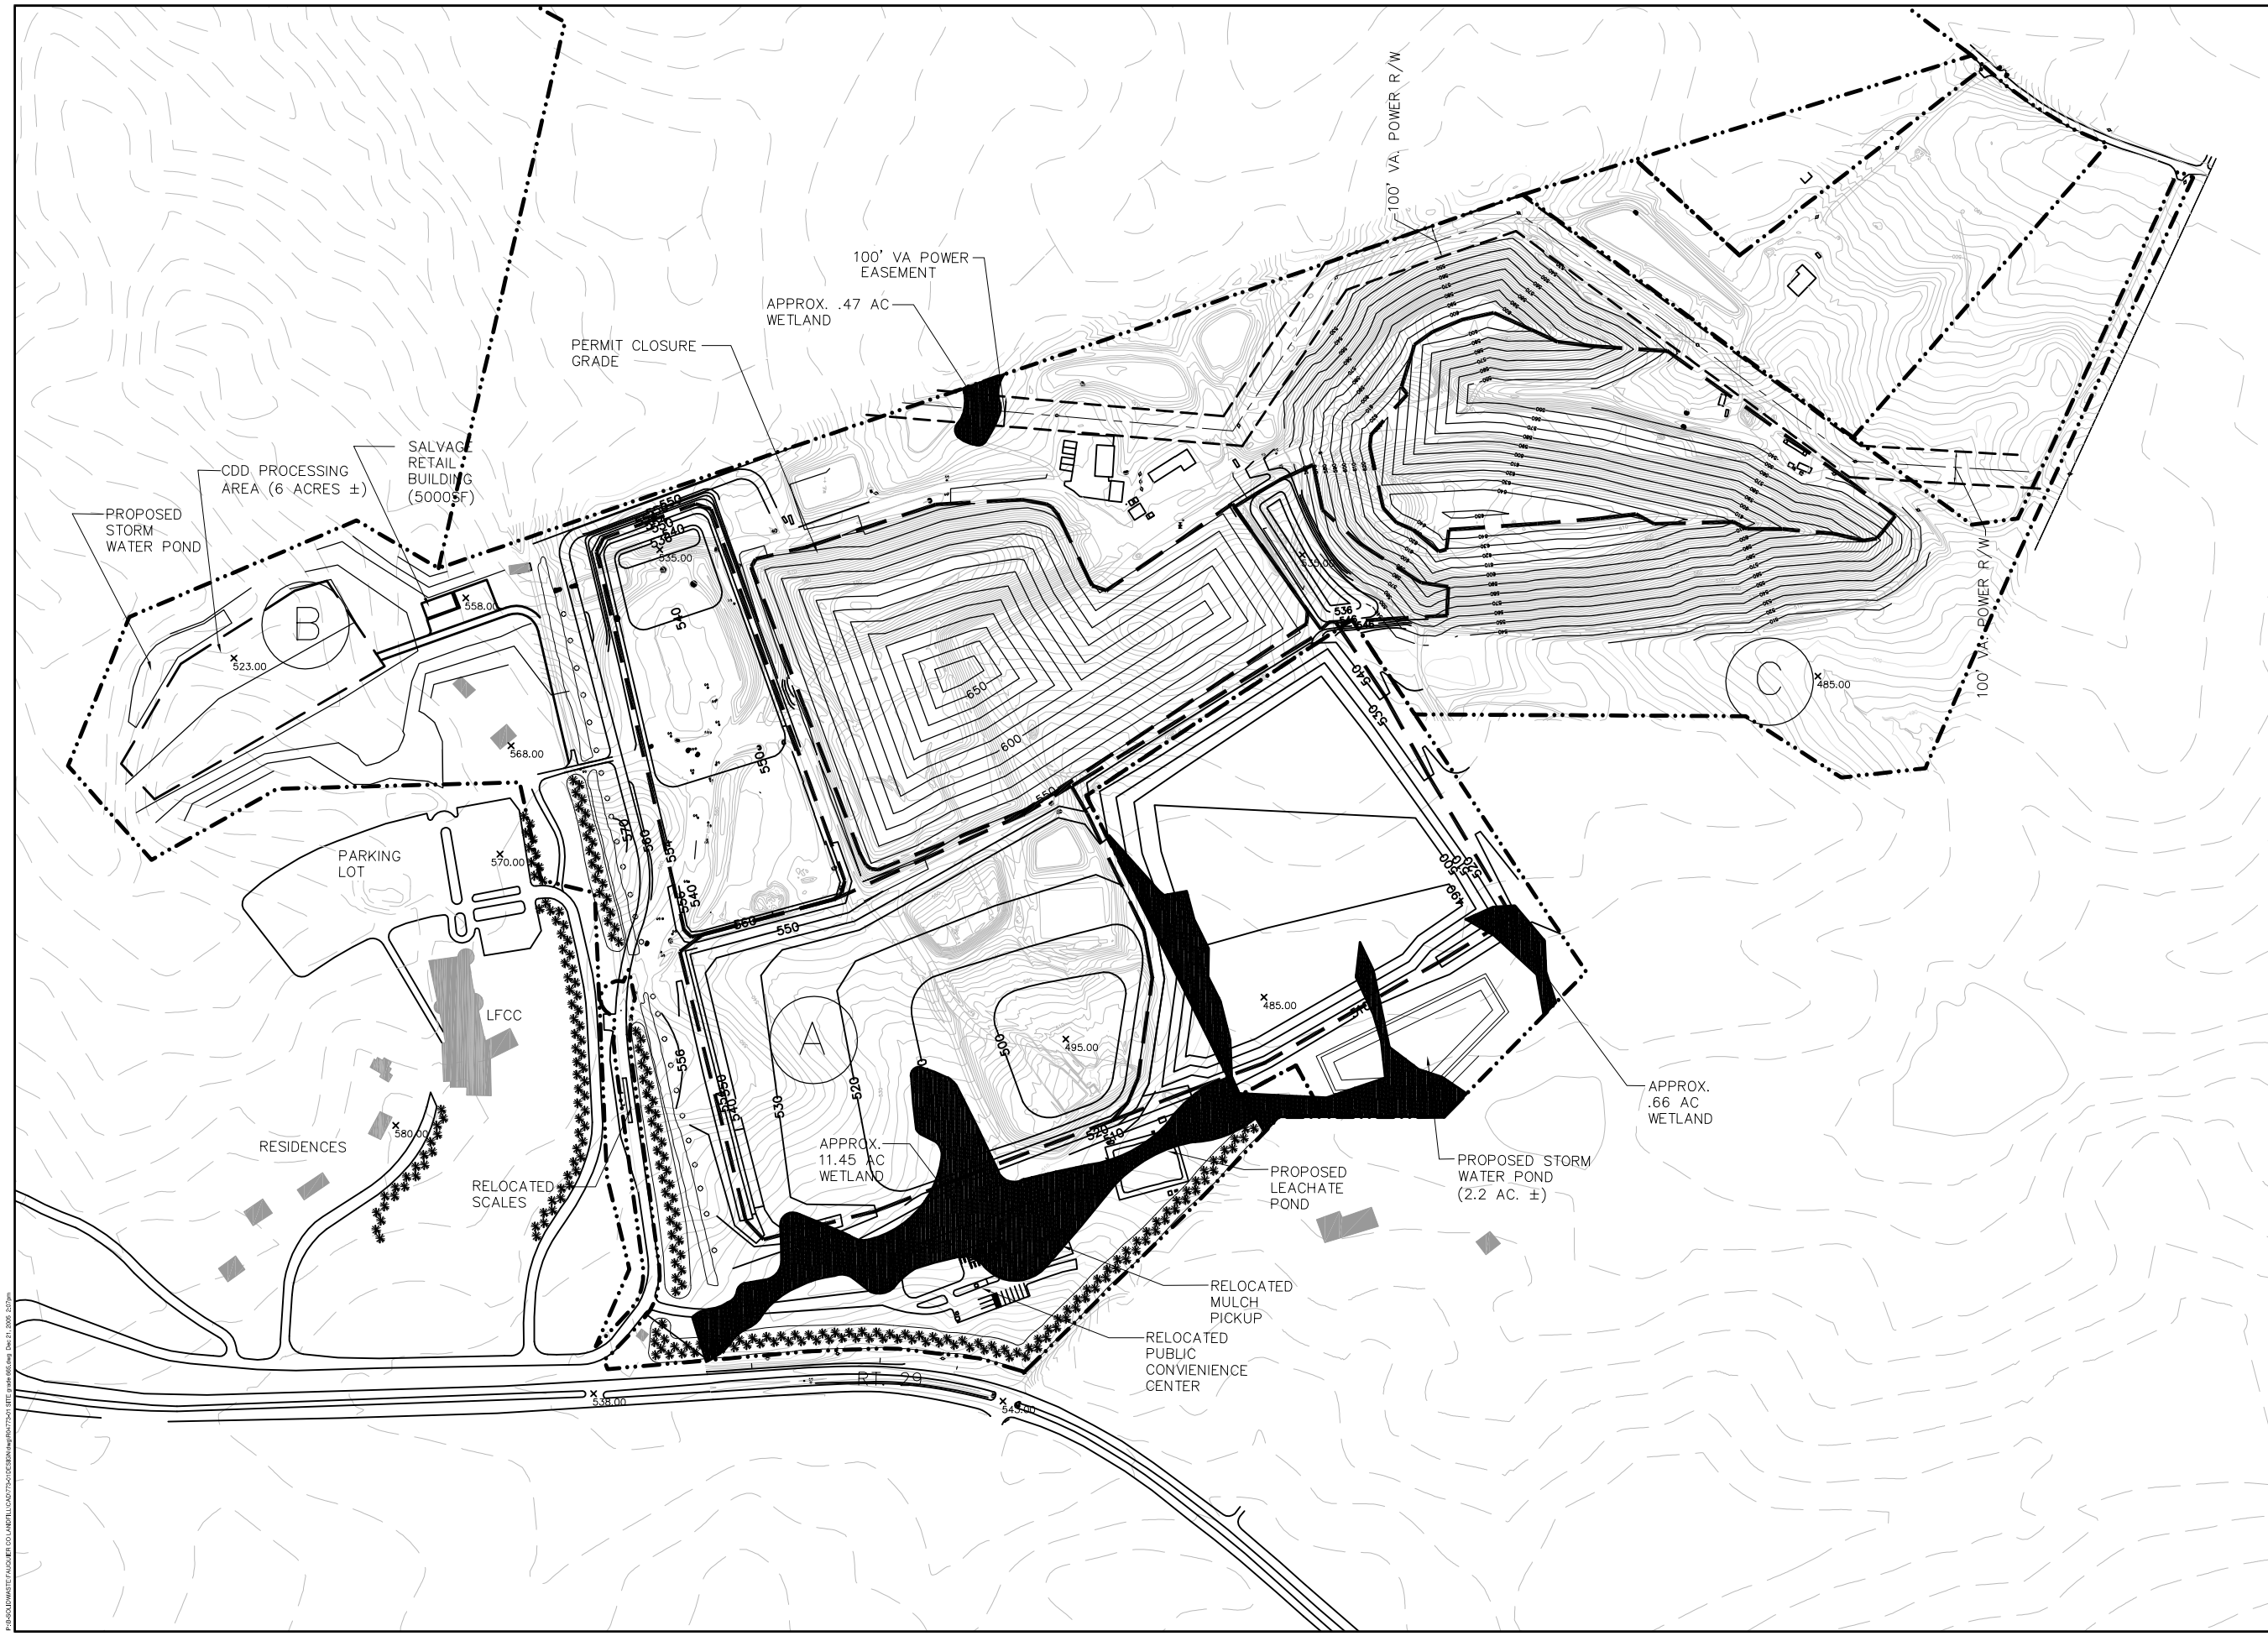

Draper Aden Associates
Engineering ♦ Surveying ♦ Environmental Services

Blacksburg, VA
2905 South Main Street
Blacksburg, VA 24060
540-552-0444 Fax: 540-552-0231
www.daa.com

Richmond, VA
Charlottesville, VA
Hampton Roads, VA

SITE PLAN - POTENTIAL CDD SITES
FAUQUIER COUNTY LANDFILL
FAUQUIER COUNTY, VIRGINIA

REVISIONS

DESIGNED BY:	MAC
DRAWN BY:	MAC
CHECKED BY:	LPK
SCALE:	1"=500'
DATE:	12/21/05
PROJECT NUMBER:	R04773-01

1