ALL-STATE LEGAL®

EXHIBIT

1

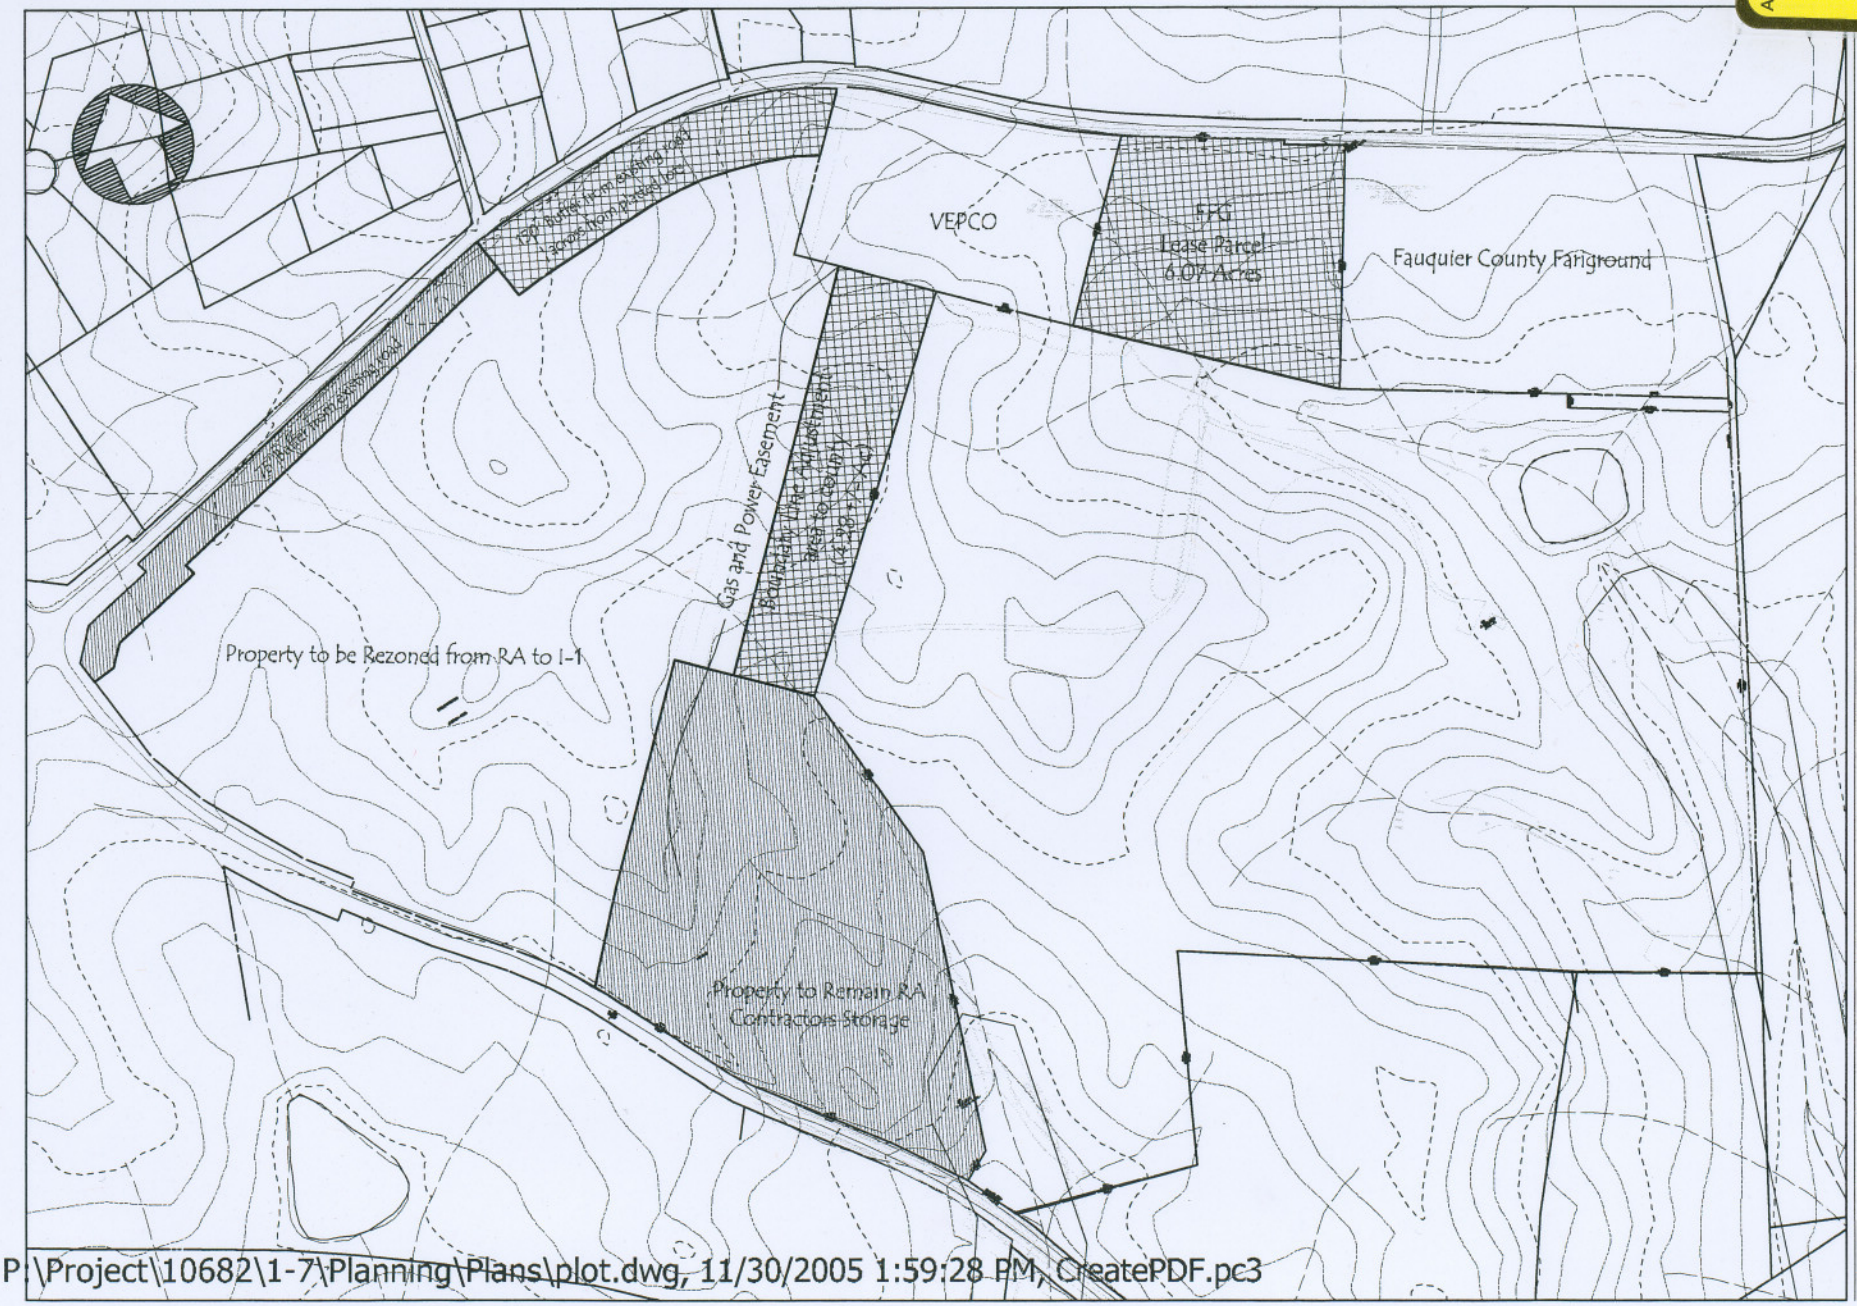

Pelton Harris Rust & Associates, pc
Engineers. Surveyors. Planners. Landscape Architects.
208 Church Street, S.E.
Leesburg, VA 20175
T 703.777.3616
F 703.777.3725

NO.	DESCRIPTION	DATE	CHKD

Central Park / Rodgers Property

Exhibit Plat

FAUQUIER COUNTY, VIRGINIA

DRAWN: V.W.	SURVEY
DESIGN	CHECKED: V.W.
DATE: 12.01.05	
SCALE	
SHEET: 1 of 1	
FILE: 10682.U7	

P:\Project\10682\1-7\Planning\Plans\plot.dwg, 11/30/2005 1:59:28 PM, CreatePDF.pc3