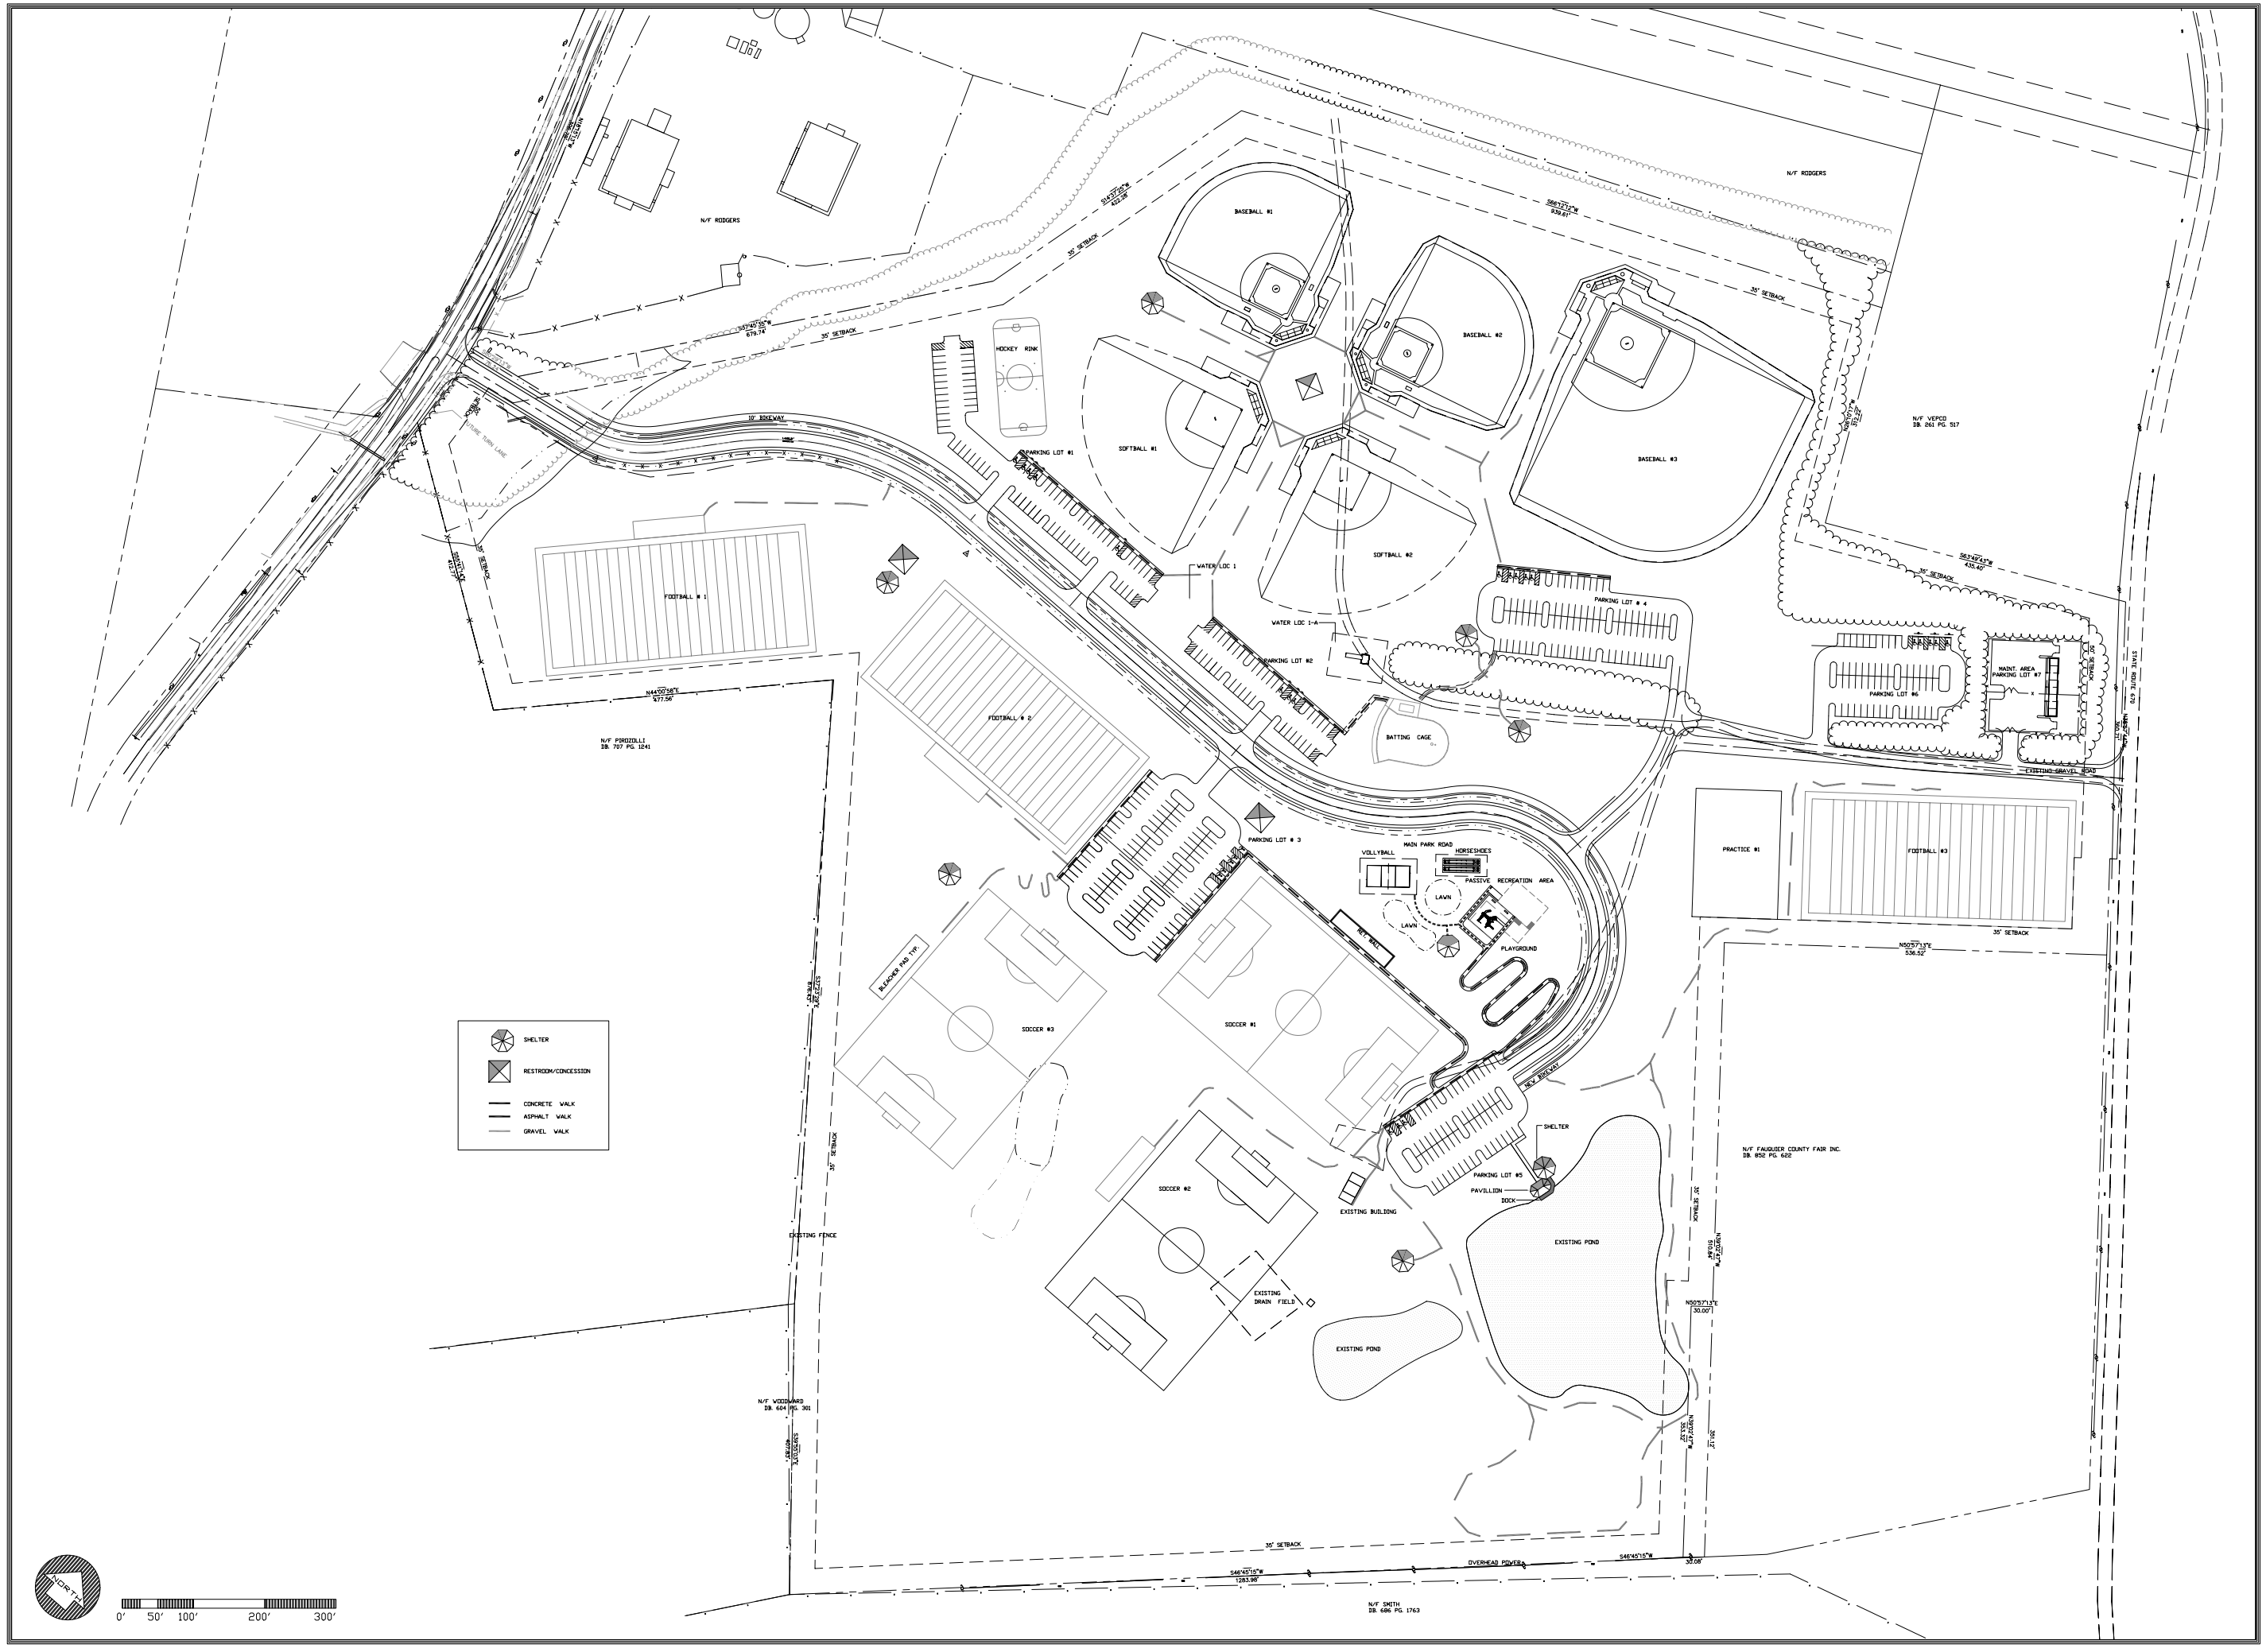

COMMONWEALTH OF VIRGINIA
PAUL R. MORETH
No. 00109
CERTIFIED LANDSCAPE ARCHITECT

RPI
LANDSCAPE ARCHITECTURE · ENGINEERING
ARCHITECTURE · RECREATION DESIGN
RESOURCE PLANNERS, INC
311 NORTHSIDE AVENUE, RICHMOND, VA. 23228
PHONE (804) 261-0967
FAX (804) 264-3464

OVERALL PLAN

CENTRAL AREA PARK

FAUQUIER COUNTY PARKS AND RECREATION
FAUQUIER COUNTY, VIRGINIA

10595ACD_120803_ov

REVISIONS:
12/15/03
4/26/04

DRAWN BY: DFS
CHECKED BY: PRM
APPROVED BY: PRM

DATE: 9/19/01
SCALE: 1"=100'

PROJECT NO: 10595ACD

SHEET
01 OF 1