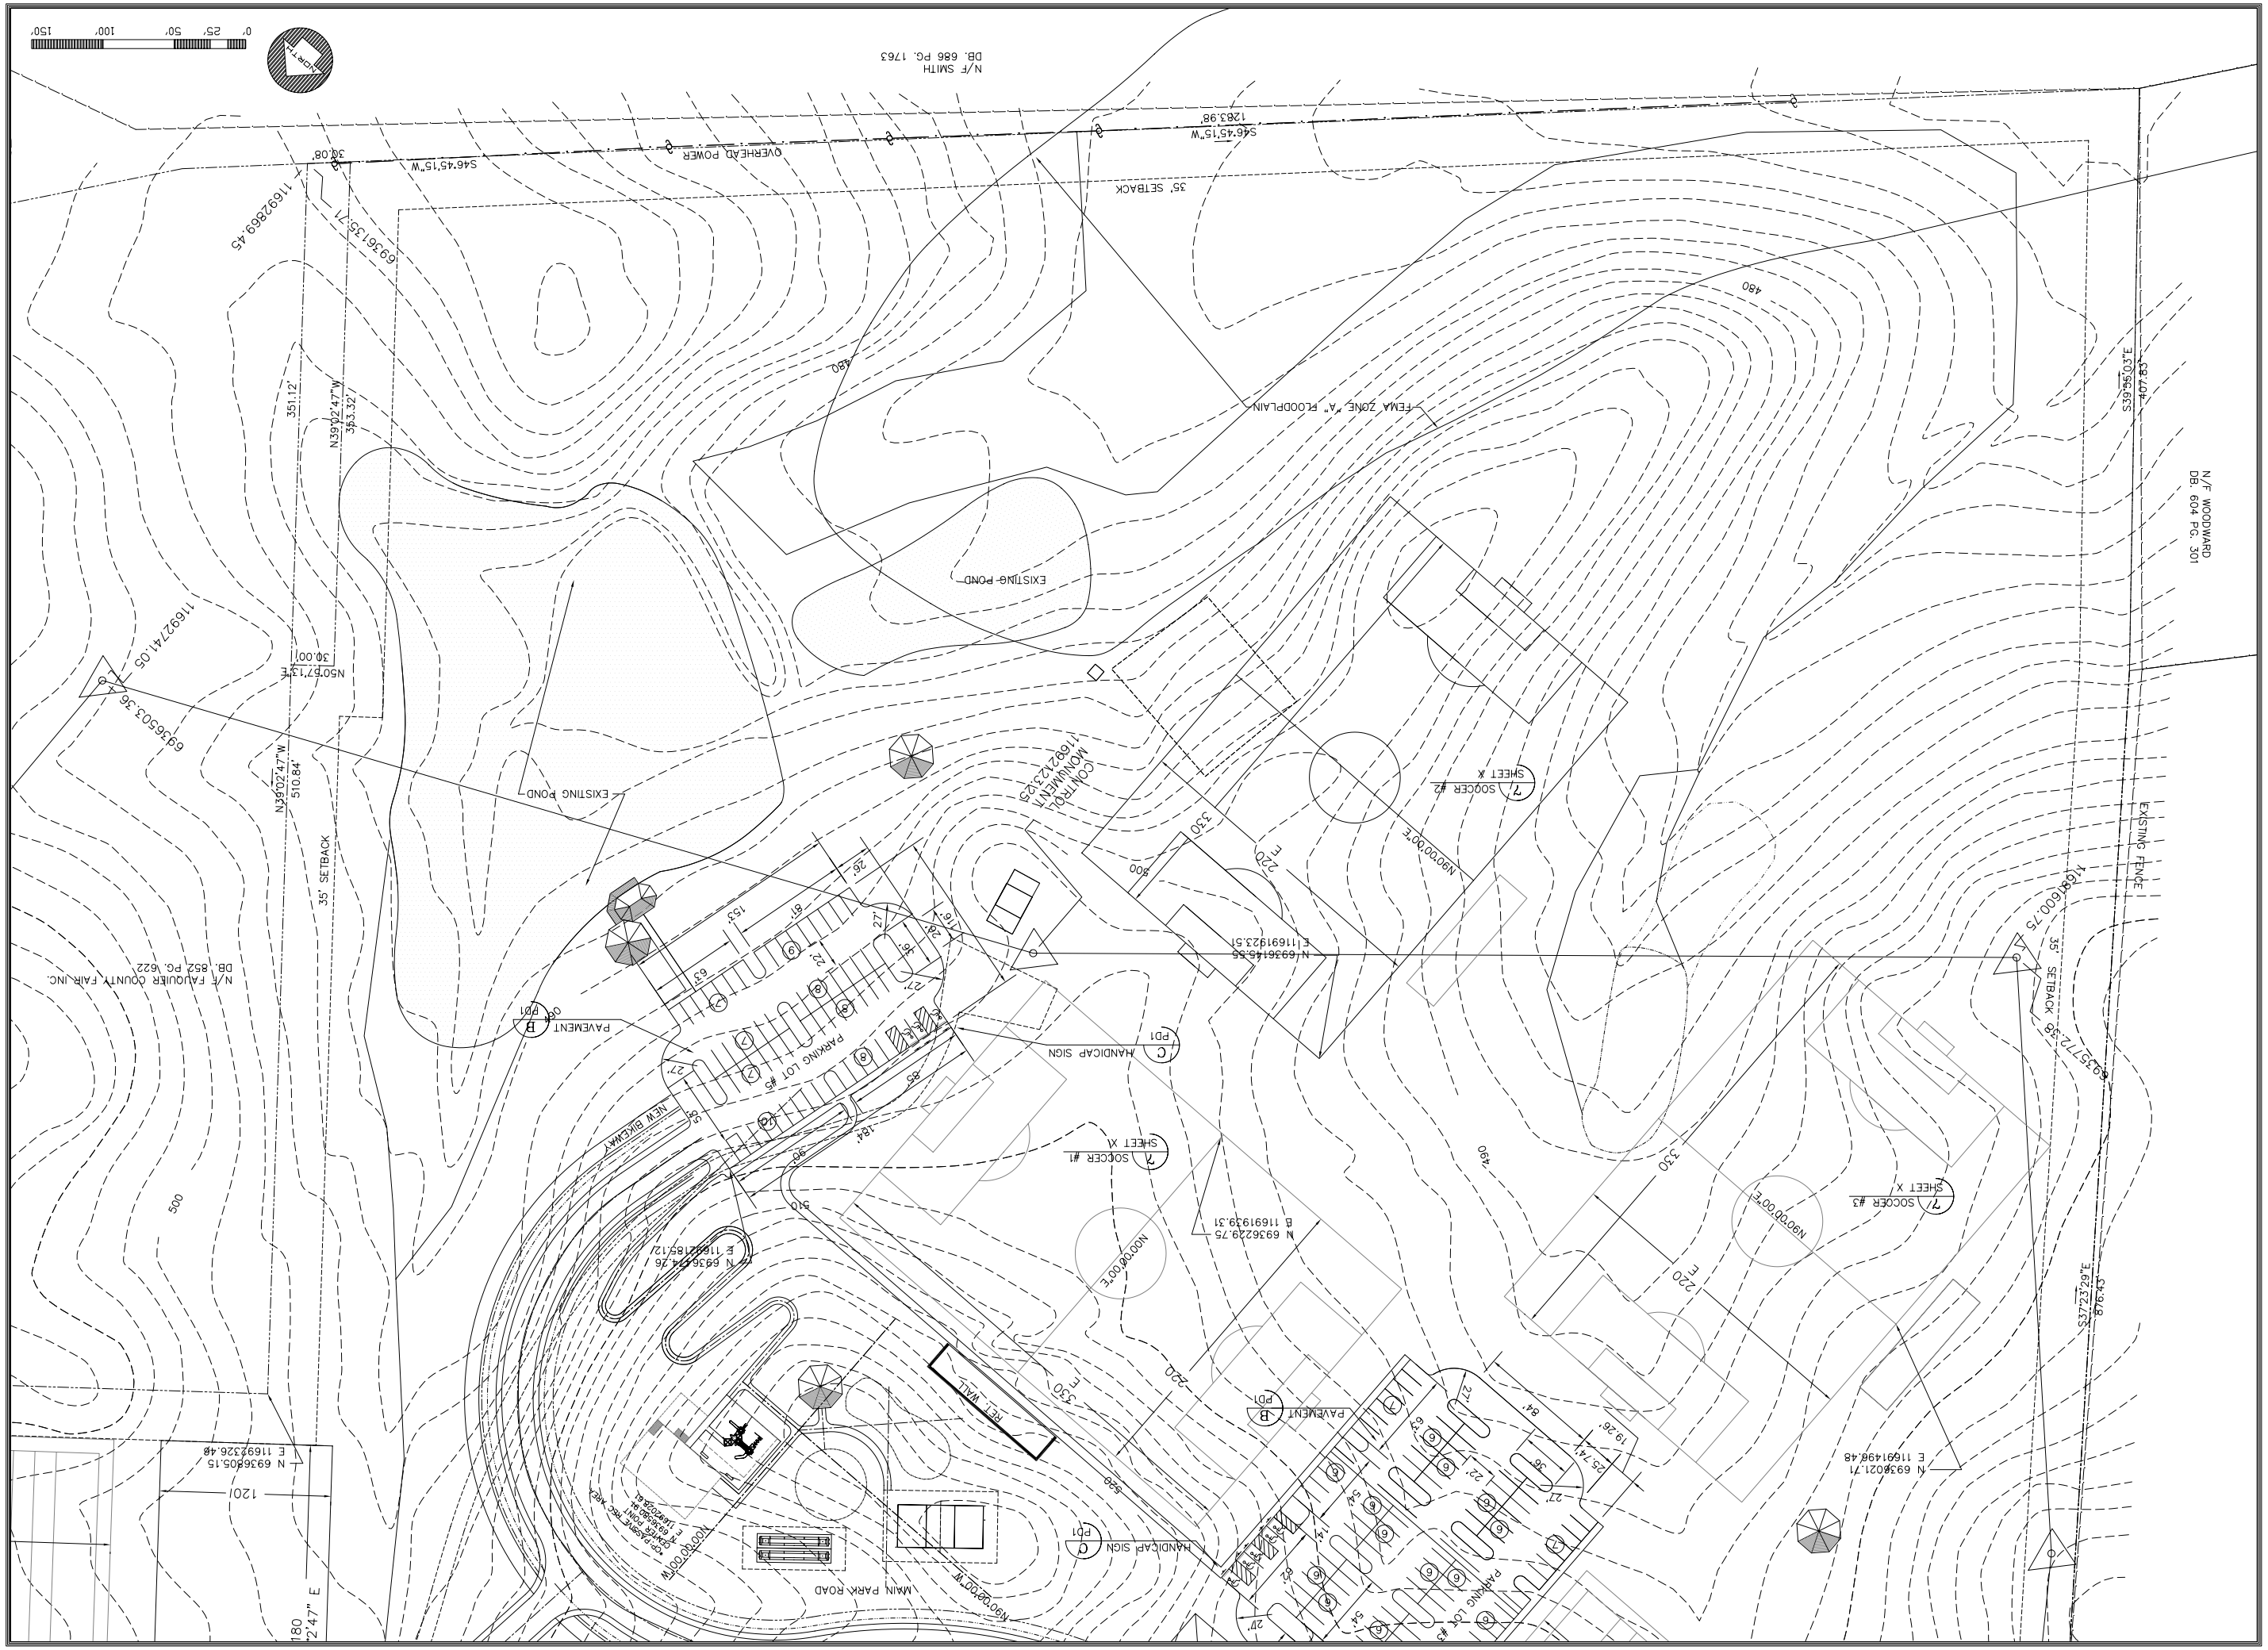

LAYOUT PLAN

CENTRAL AREA PARK

FAUQUIER COUNTY PARKS AND RECREATION

FAUQUIER COUNTY, VIRGINIA

RPI

LANDSCAPE ARCHITECTURE · ENGINEERING

ARCHITECTURE · RECREATION DESIGN

RESOURCE PLANNERS, INC

3111 NORTHSIDE AVENUE, RICHMOND, VA. 23228

FAX: (804) 264-3464

PHONE: (804) 261-6967

COMMONWEALTH OF VIRGINIA
CARL EDWARD DUNCAN
NO. 21865
PROFESSIONAL ENGINEER

REVISIONS:
12/15/03
4/26/04

DRAWN BY: DFS/CLF
CHECKED BY: PRM
APPROVED BY: PRM
DATE: 9/19/01
SCALE: 1"=50'
PROJECT NO: 10595ACD

SHEET
L3 OF 3

10595ACD_120803_lay