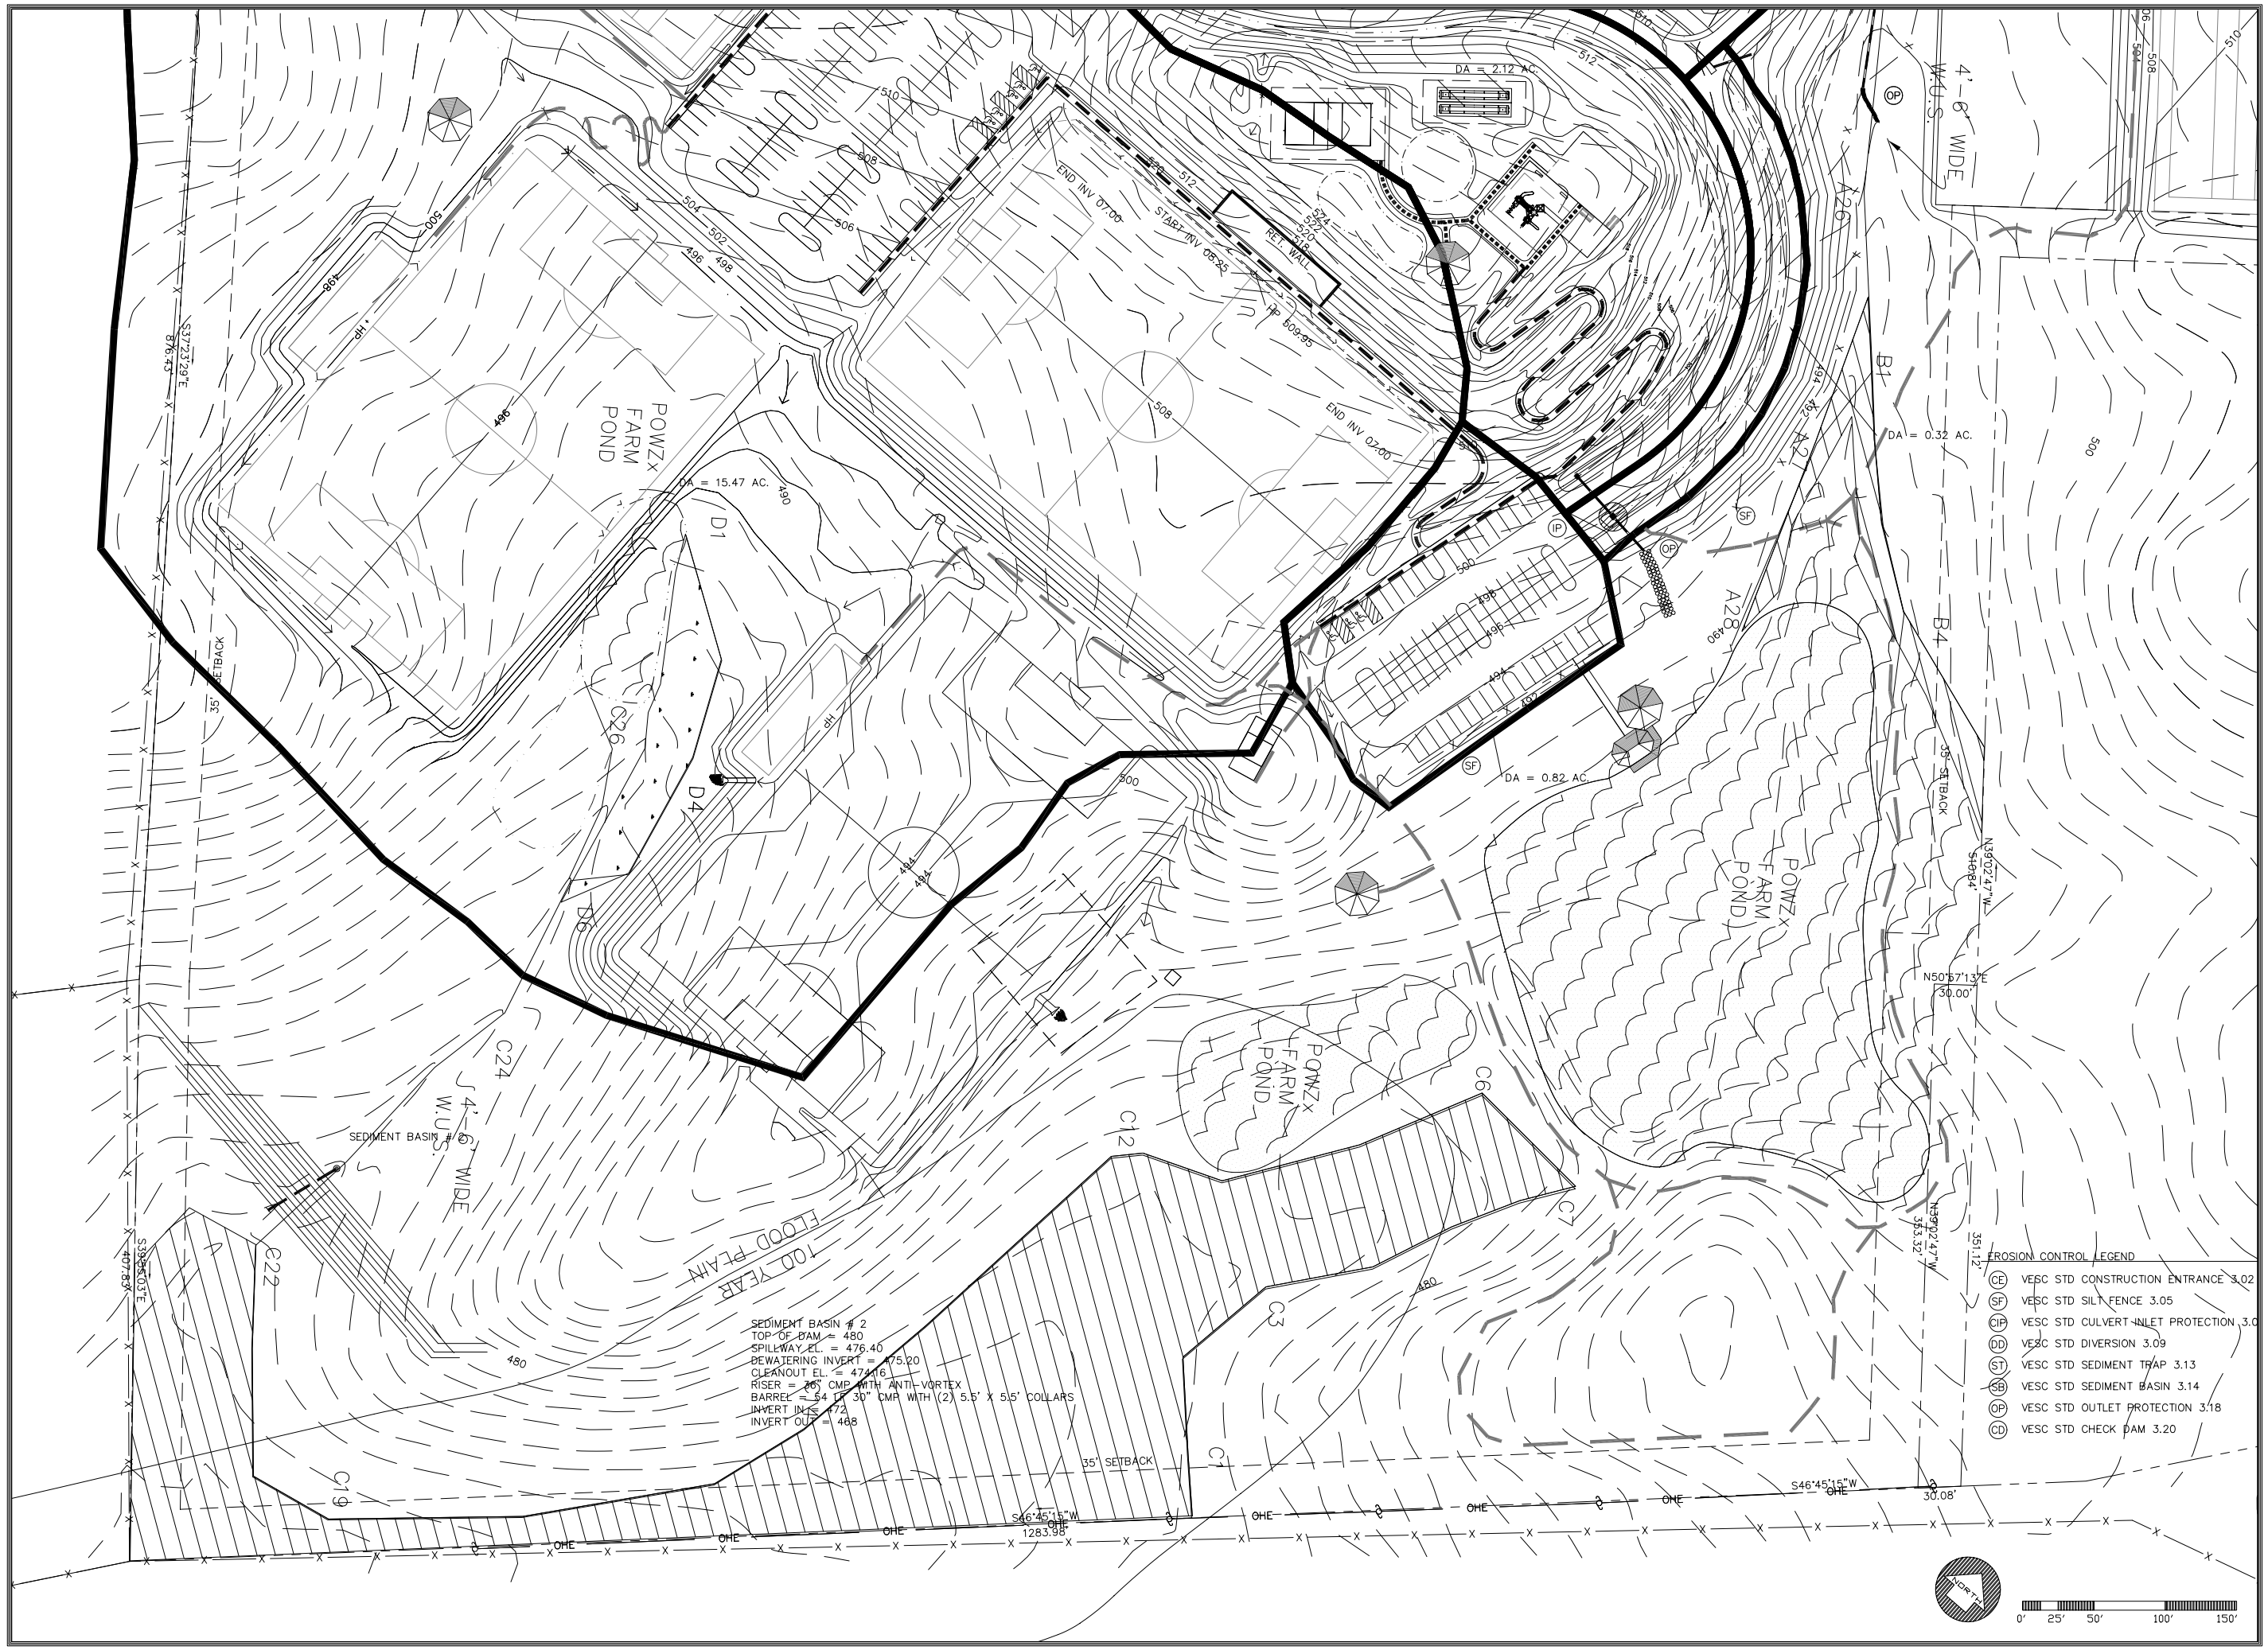

COMMONWEALTH OF VIRGINIA
CARL EDWARD DURGIN
NO. 21845
PROFESSIONAL ENGINEER

RPI
LANDSCAPE ARCHITECTURE · ENGINEERING
ARCHITECTURE · RECREATION DESIGN
RESOURCE PLANNERS, INC
311 NORTHSIDE AVENUE, RICHMOND, VA 23228
FAX (804) 264-3464
PHONE (804) 264-0567

GRADING, DRAINAGE & EROSION CONTROL PLAN

CENTRAL AREA PARK

FAUQUIER COUNTY PARKS AND RECREATION
FAUQUIER COUNTY, VIRGINIA

10595ACD_120803_ec

REVISIONS:
12/15/03
4/26/04

DRAWN BY: DFS/CLF
CHECKED BY: PRM
APPROVED BY: PRM

DATE: 9/19/01
SCALE: 1"=50'

PROJECT NO.: 10595ACD

SHEET
GEC3 OF 3