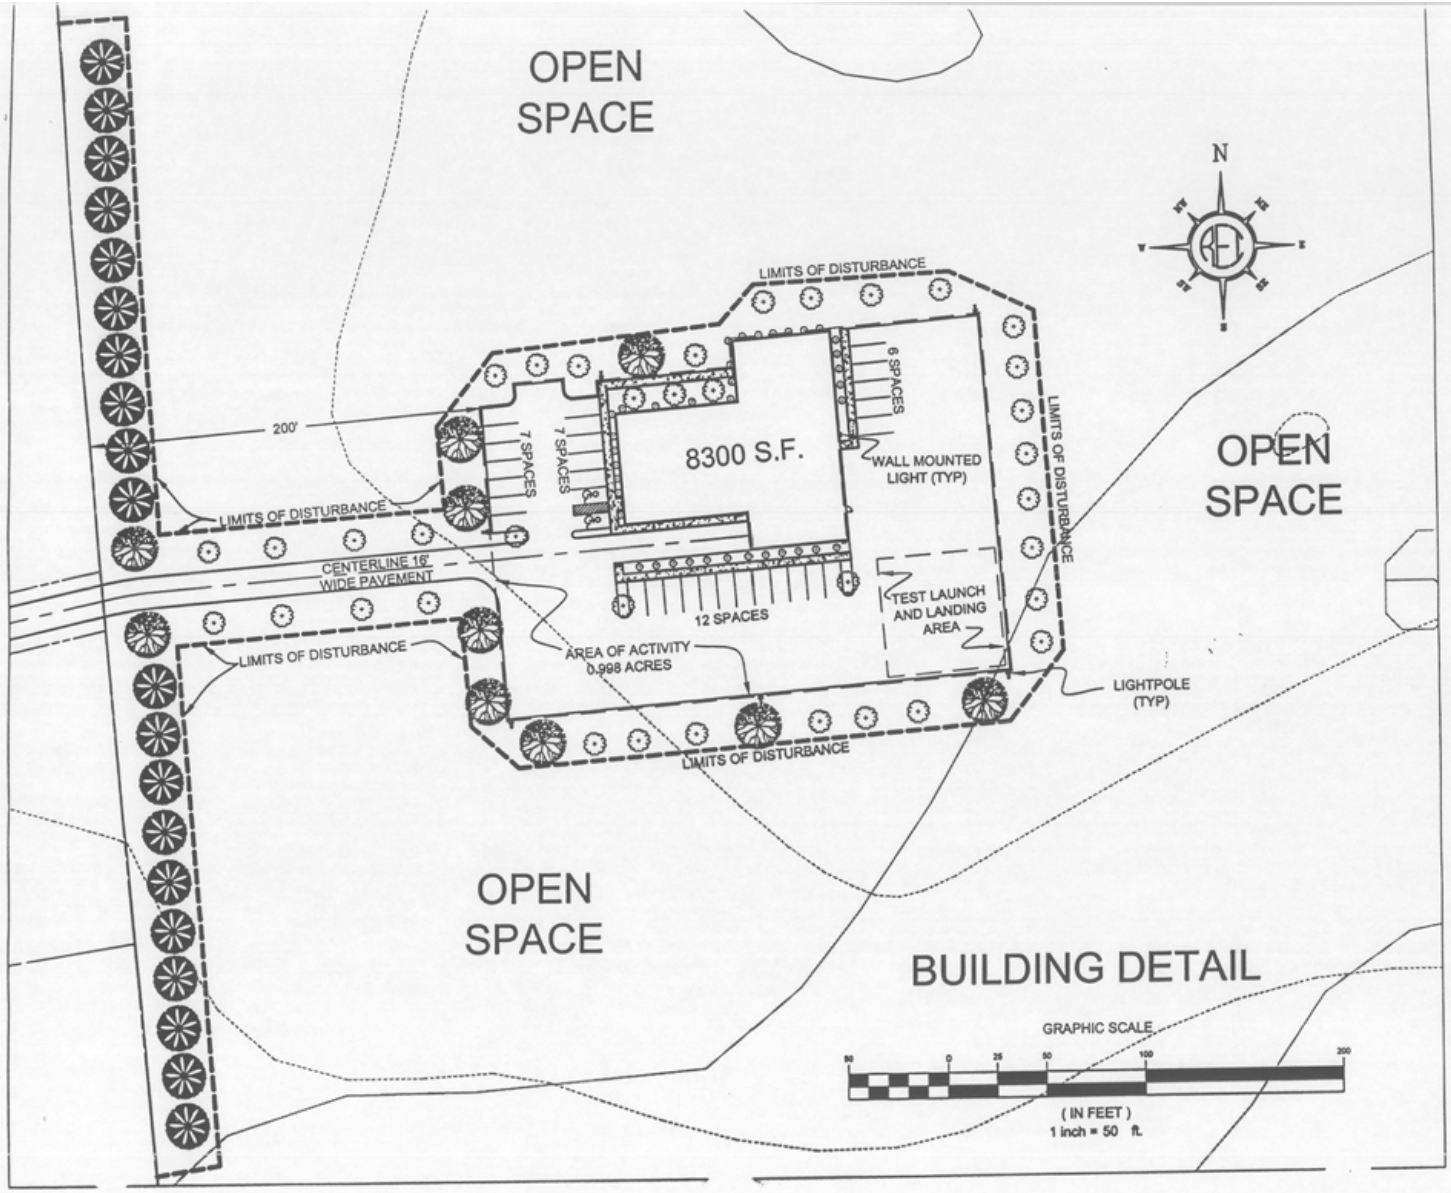
OPEN SPACE
N
LIMITS OF DISTURBANCE
6 SPACES
LIMITS OF DISTURBANCE
200'
7 SPACES
7 SPACES
8300 S.F.
WALL MOUNTED LIGHT (TYP)
OPEN SPACE
LIMITS OF DISTURBANCE
CENTERLINE 16' WIDE PAVEMENT
12 SPACES
TEST LAUNCH AND LANDING AREA
LIMITS OF DISTURBANCE
AREA OF ACTIVITY 0.998 ACRES
LIGHTPOLE (TYP)
LIMITS OF DISTURBANCE
OPEN SPACE
BUILDING DETAIL
GRAPHIC SCALE
50 0 25 50 100 200
(IN FEET)
1 inch = 50 ft.