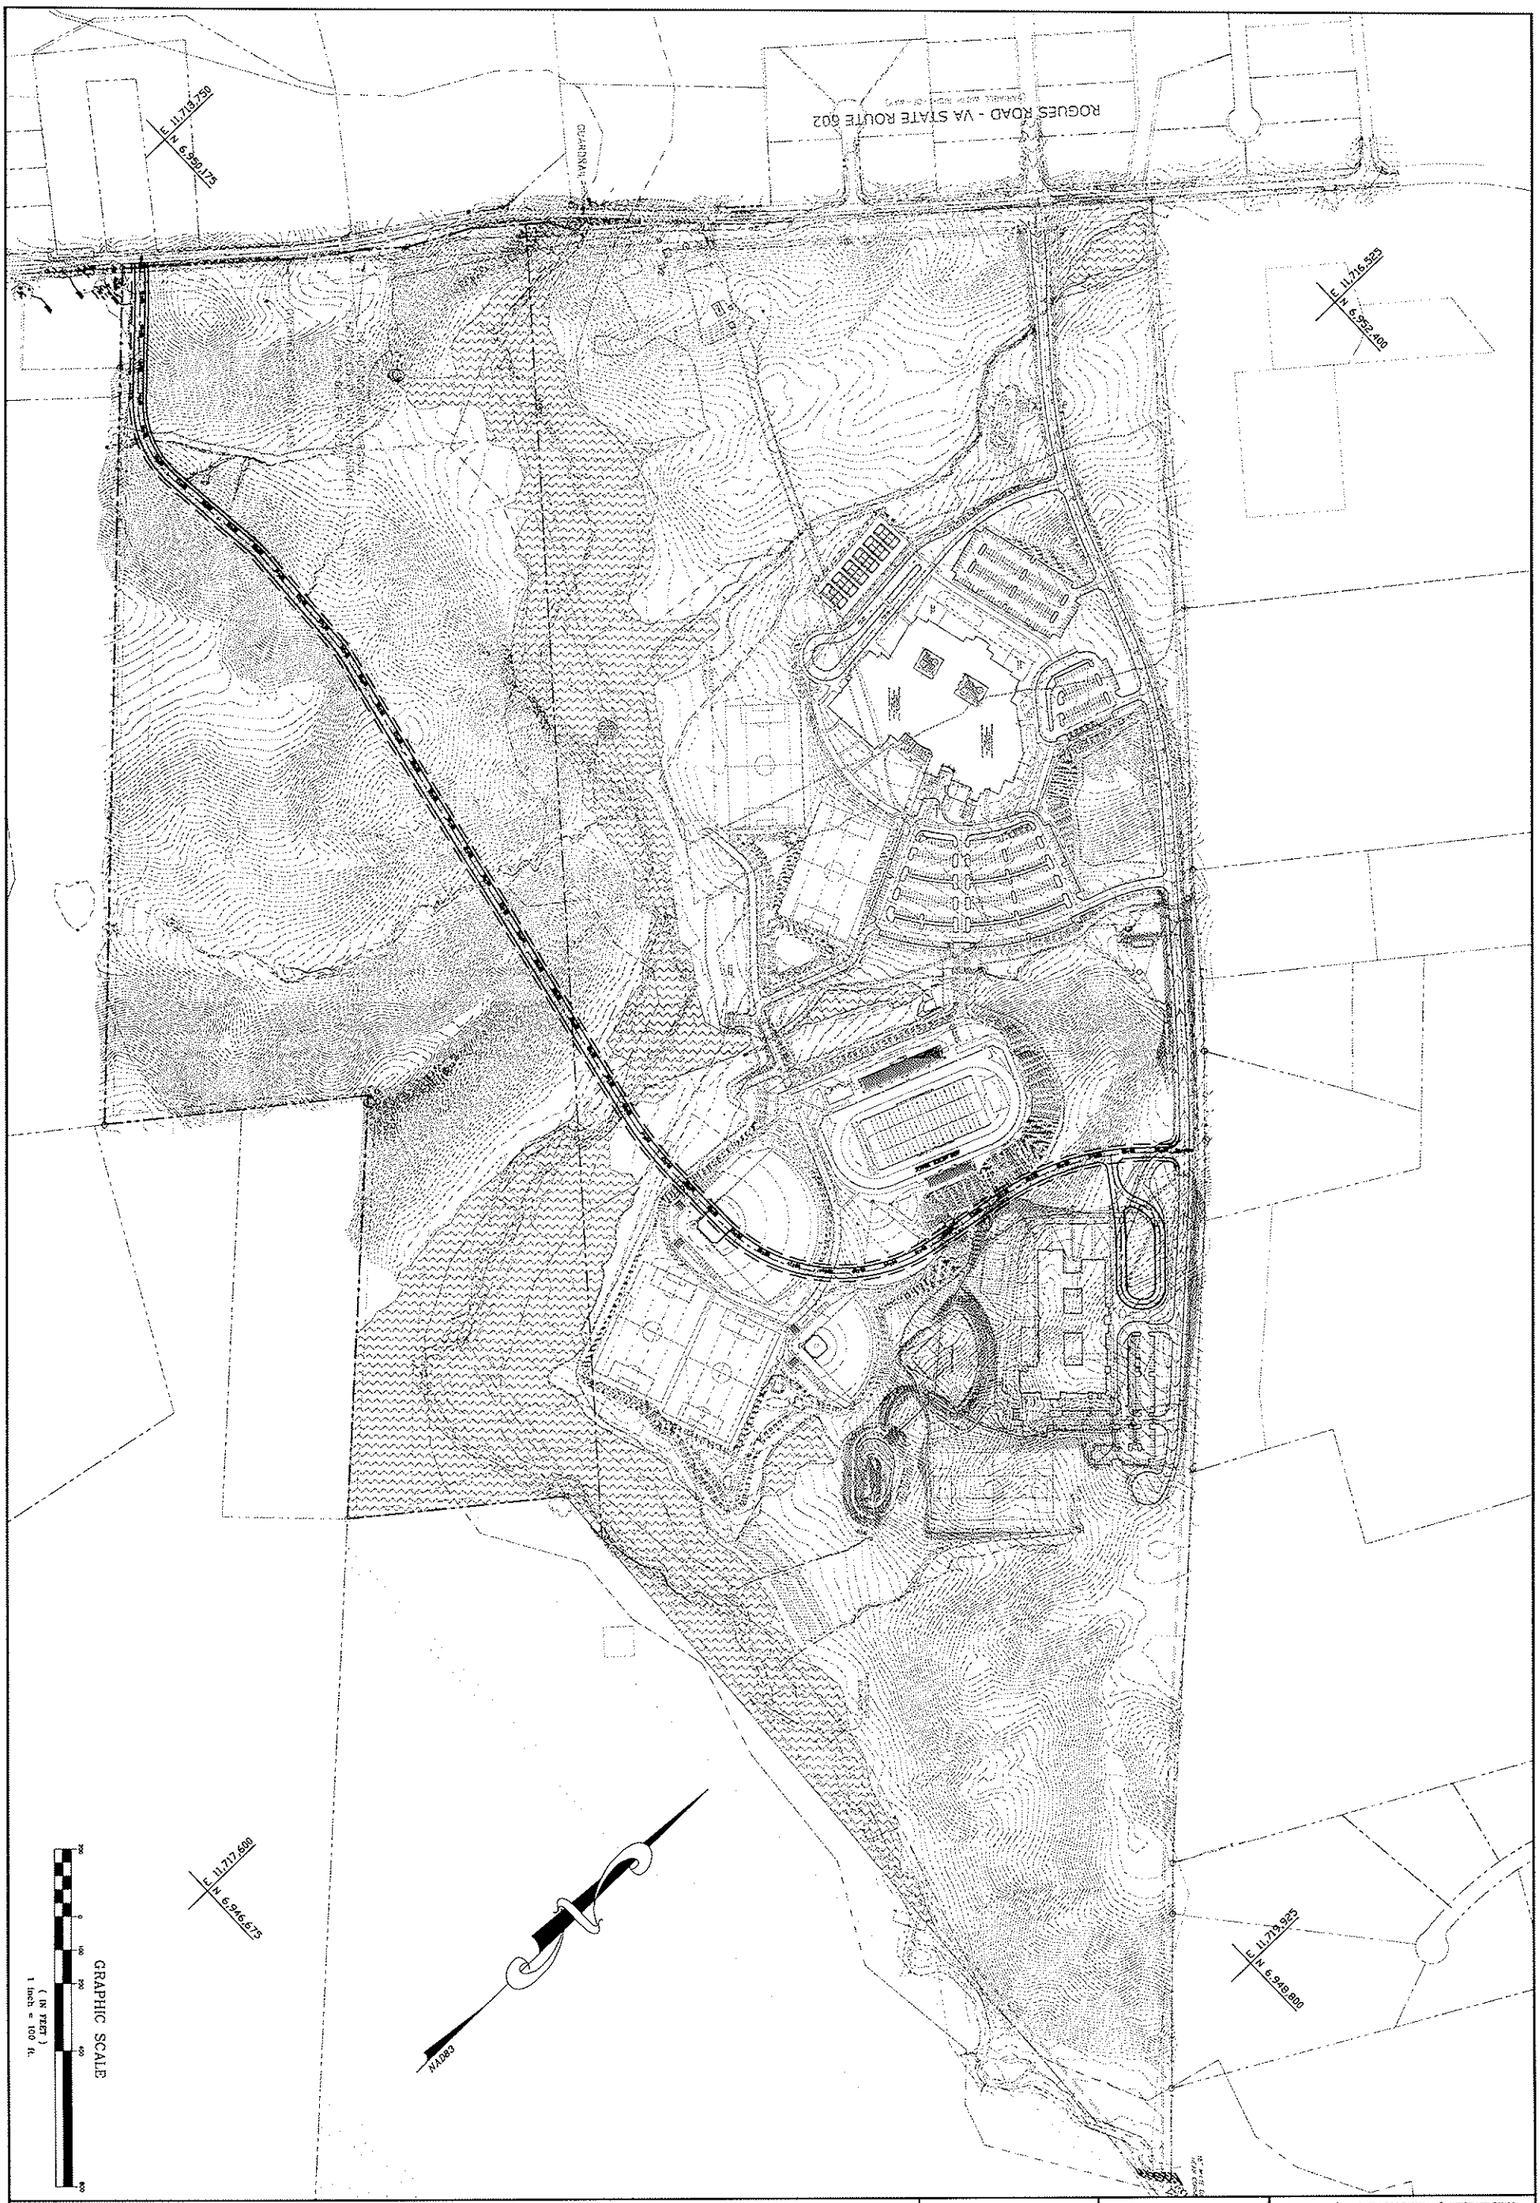

TIMMONS GROUP

YOUR VISION ACHIEVED THROUGH OURS.

CPA#

VIRGINIA | NORTH CAROLINA | WEST VIRGINIA

THIS DRAWING PREPARED AT THE
NORTHERN VIRGINIA OFFICE
20098 Ashbrook Place, Suite 195 | Ashburn, VA 20147
TEL 703.726.1342 FAX 703.726.1345 www.timmons.com

Site Development | Residential | Infrastructure | Technology

DATE	REVISION DESCRIPTION

FAUQUIER COUNTY HIGH SCHOOL #3
SECOND ACCESS
LUNCEFORD SITE

OPTION II

SHEET NO.	JOB NO.	SCALE	CHECKED BY	DESIGNED BY	DRAWN BY	DATE
2.0		1"=200'		TSD	KCK	04/04/07

These plans and associated documents are the exclusive property of TIMMONS GROUP and may not be reproduced in whole or in part and shall not be used for any purpose whatsoever, inclusive, but not limited to construction, bidding, and/or construction staking without the express written consent of TIMMONS GROUP.