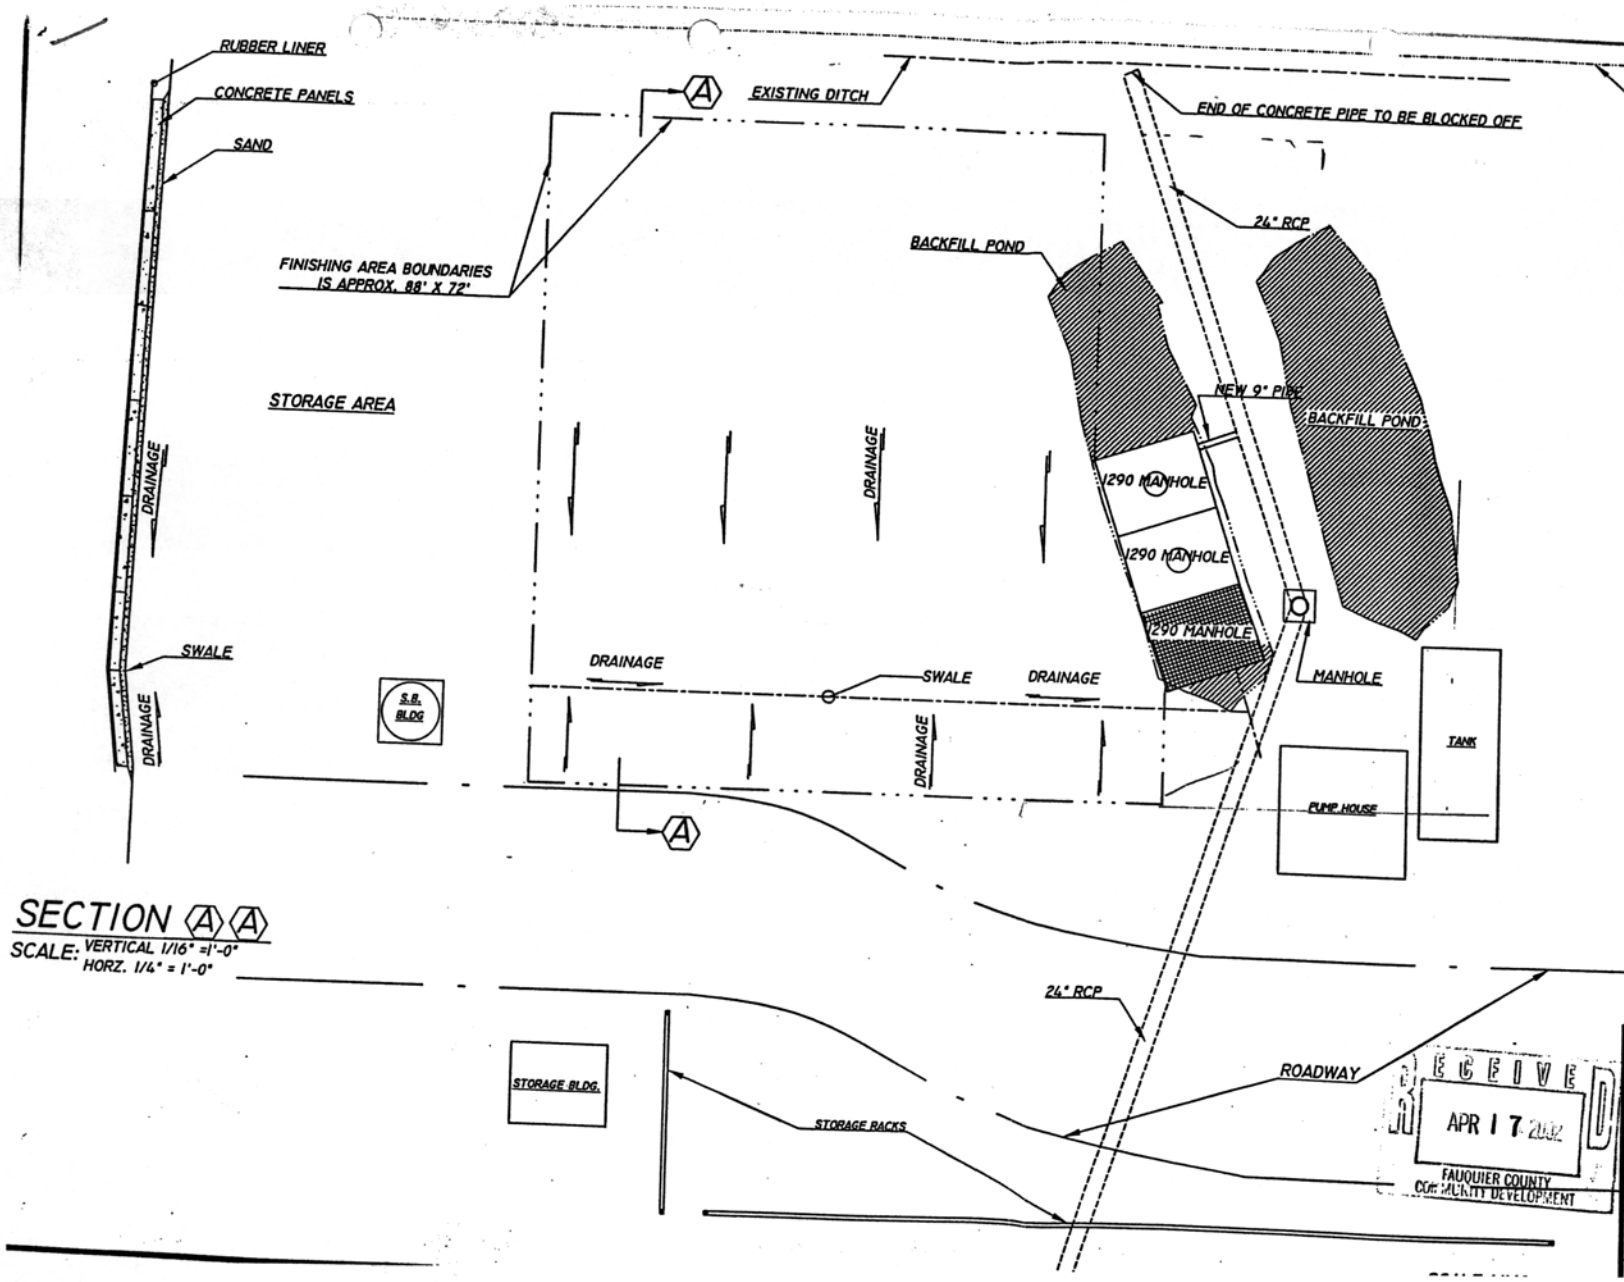

SECTION (A)(A)

SCALE: VERTICAL 1/16" =1'-0"
HORZ. 1/4" = 1'-0"

RECEIVED
APR 17 2002
FAUQUIER COUNTY
COMMUNITY DEVELOPMENT

SMITH-MIDLAND
EXCELLENCE IN PRECAST CONCRETE
P.O. BOX 300, MIDLAND, VA 22728 (540) 439-3266 FAX: (540)439-1232

PLOT OF FINISHING AREA

PROPOSED LAYOUT

	DR BY: JK.	DATE:
	CHK:	DATE:
SHEET NO.		