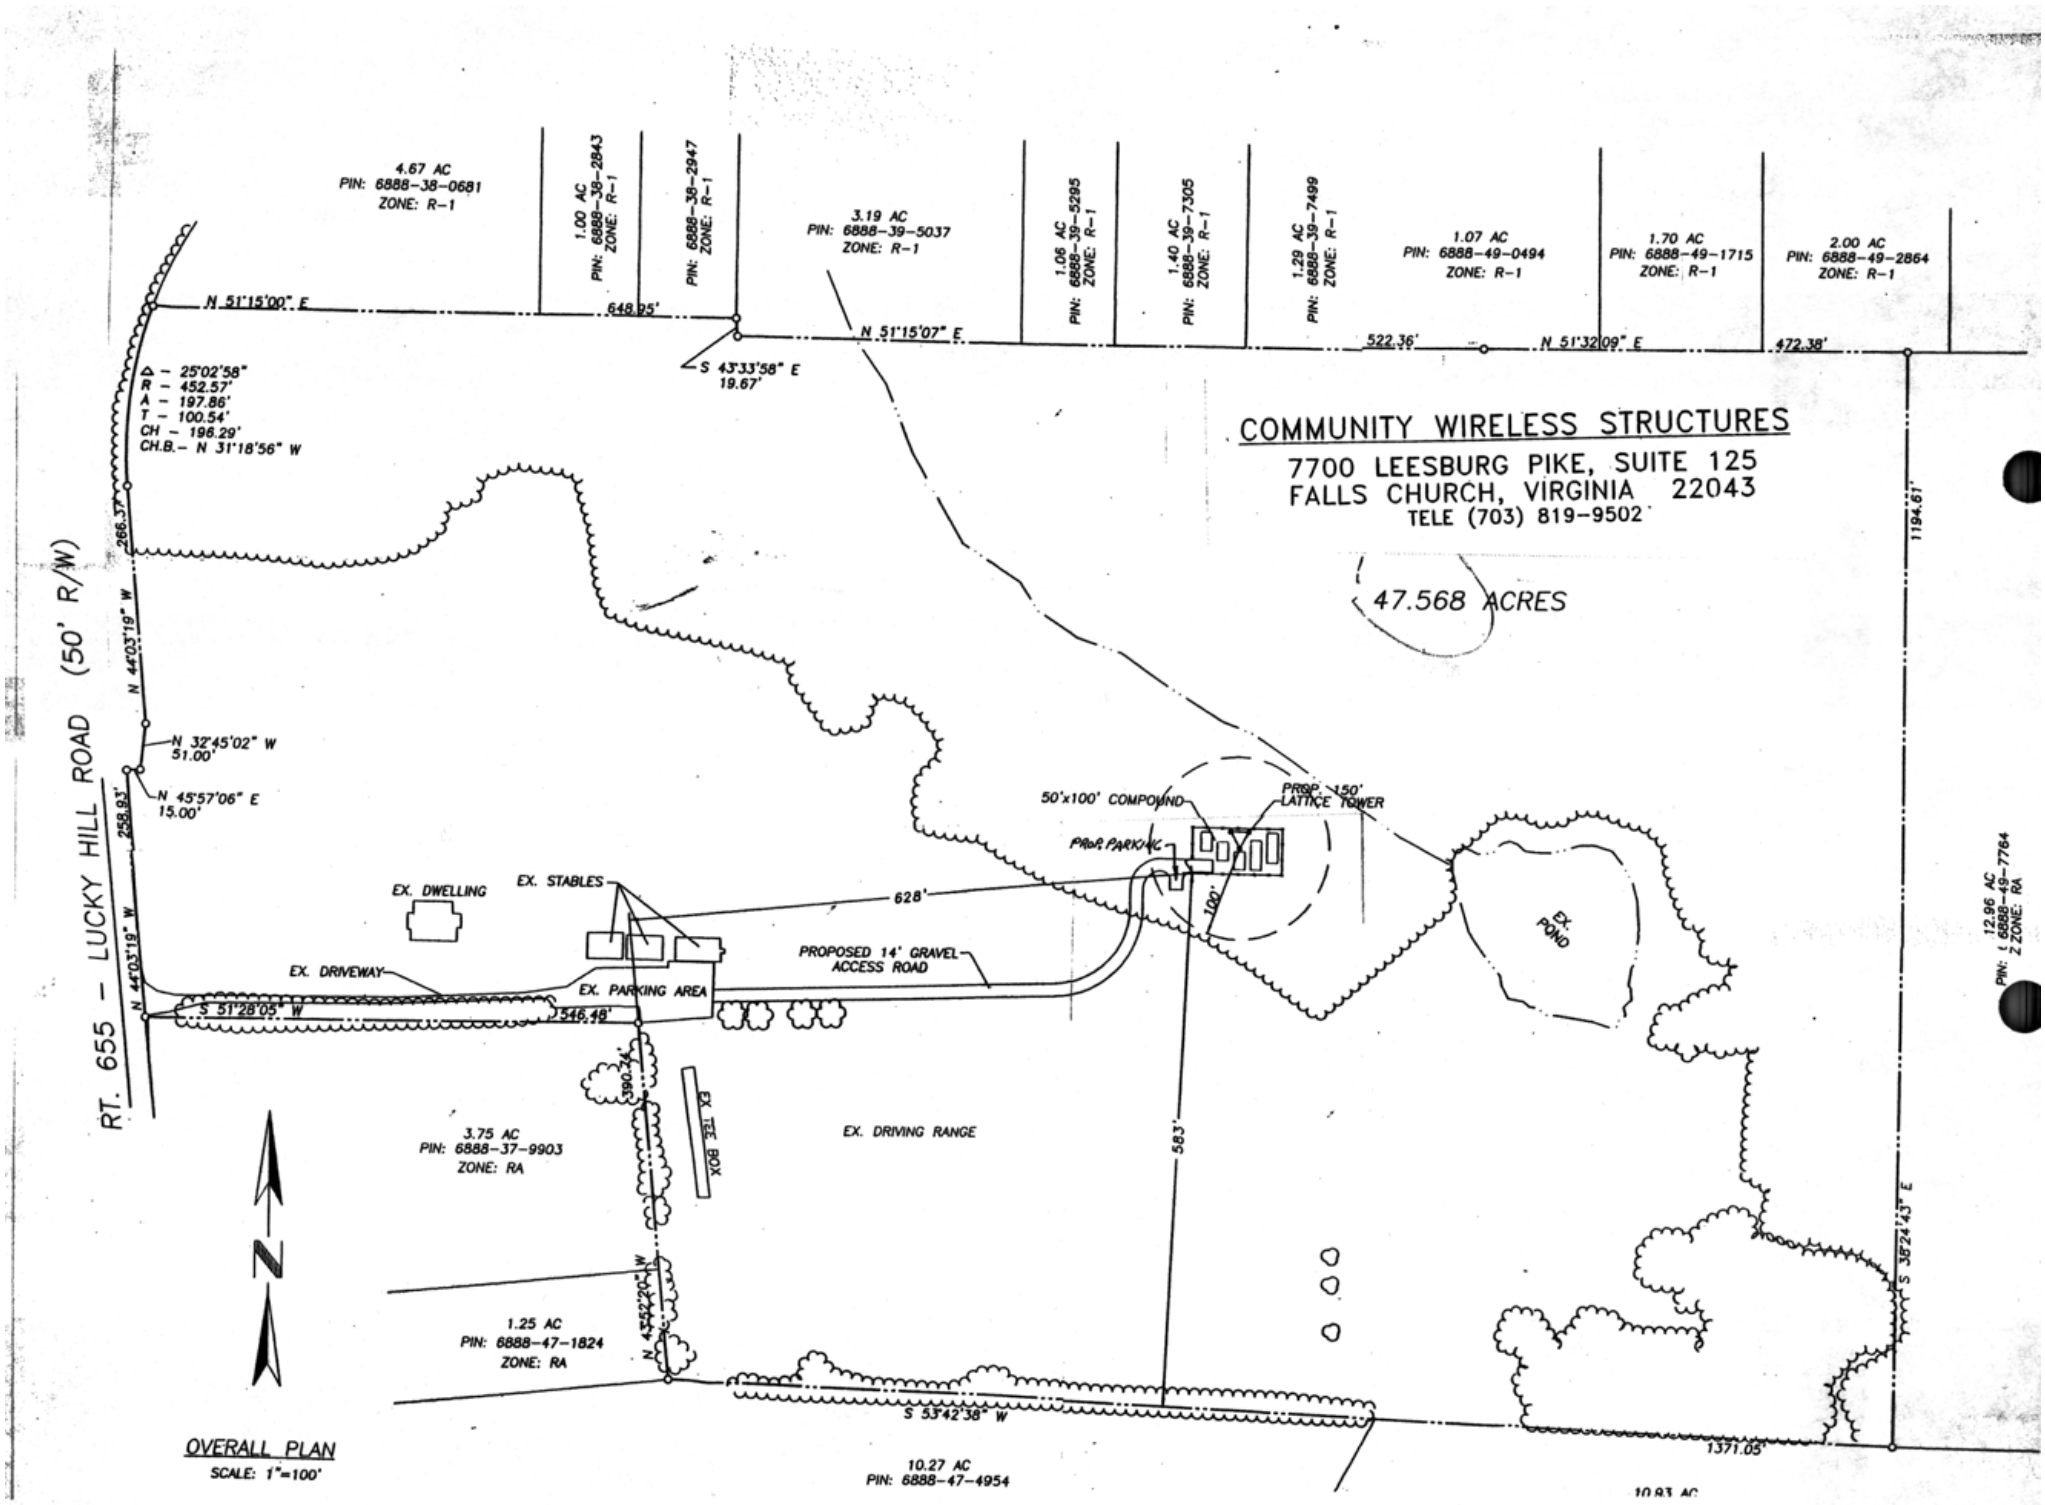

OVERALL PLAN
SCALE: 1"=100'