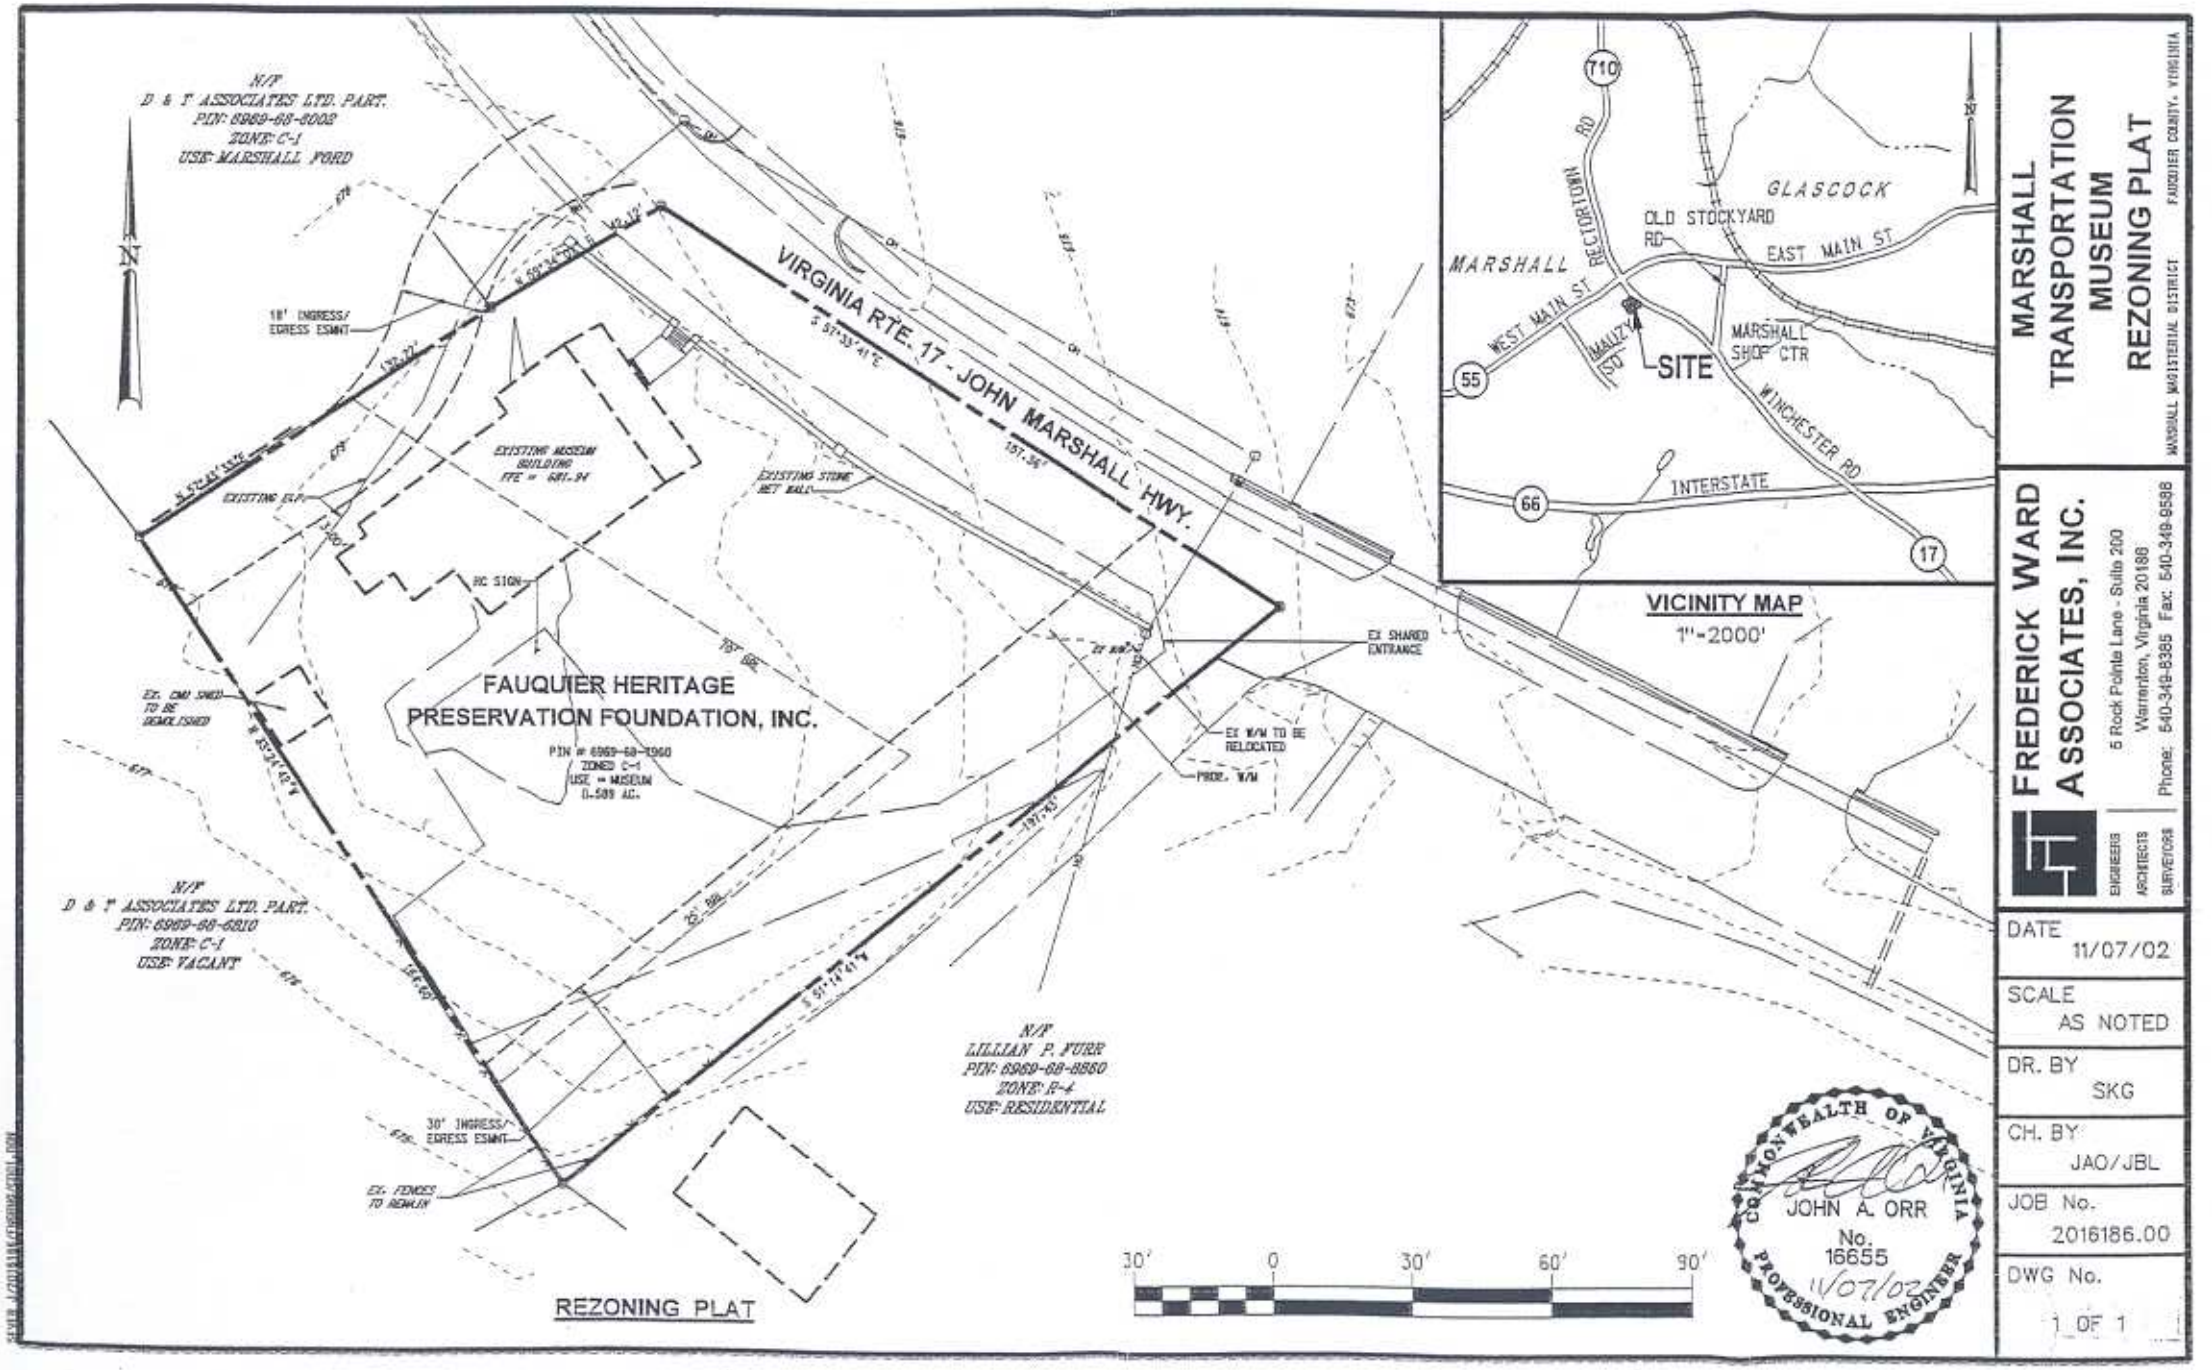
N/F
D & T ASSOCIATES LTD. PART.
PIN: 6969-68-8002
ZONE: C-1
USE: MARSHALL FORD
VIRGINIA RTE. 17 - JOHN MARSHALL HWY.
S 57°33'41"E
151.36'
18' INGRESS/ EGRESS ESMNT
EXISTING MUSEUM BUILDING FFE = 681.94
EXISTING STONE WET WALL
EXISTING E.P.
HC SIGN
FAUQUIER HERITAGE PRESERVATION FOUNDATION, INC.
PIN # 6969-68-1960
ZONED C-1
USE = MUSEUM
0.589 AC.
EX. CMU SHED TO BE DEMOLISHED
EX SHARED ENTRANCE
EX W/M TO BE RELOCATED
PROP. W/M
N/F
D & T ASSOCIATES LTD. PART.
PIN: 6969-68-6810
ZONE: C-1
USE: VACANT
N/F
LILLIAN P. FURR
PIN: 6969-68-8860
ZONE: R-4
USE: RESIDENTIAL
30' INGRESS/ EGRESS ESMNT
EX. FENCES TO REMAIN
REZONING PLAT
30' 0 30' 60' 90'
VICINITY MAP
1"=2000'
710
55
66
17
RECTORTOWN RD
GLASCOCK
OLD STOCKYARD RD
EAST MAIN ST
MARSHALL
WEST MAIN ST
MALIZY RD
SITE
MARSHALL SHOP CTR
WINCHESTER RD
INTERSTATE
COMMONWEALTH OF VIRGINIA
JOHN A. ORR
No. 16655
11/07/02
PROFESSIONAL ENGINEER
MARSHALL TRANSPORTATION MUSEUM REZONING PLAT
MARSHALL MAGISTERIAL DISTRICT
FAUQUIER COUNTY, VIRGINIA
FREDERICK WARD ASSOCIATES, INC.
ENGINEERS ARCHITECTS SURVEYORS
5 Rock Pointe Lane - Suite 200
Warrenton, Virginia 20186
Phone: 540-349-8385 Fax: 540-349-9588
DATE 11/07/02
SCALE AS NOTED
DR. BY SKG
CH. BY JAO/JBL
JOB No. 2016186.00
DWG No. 1 OF 1