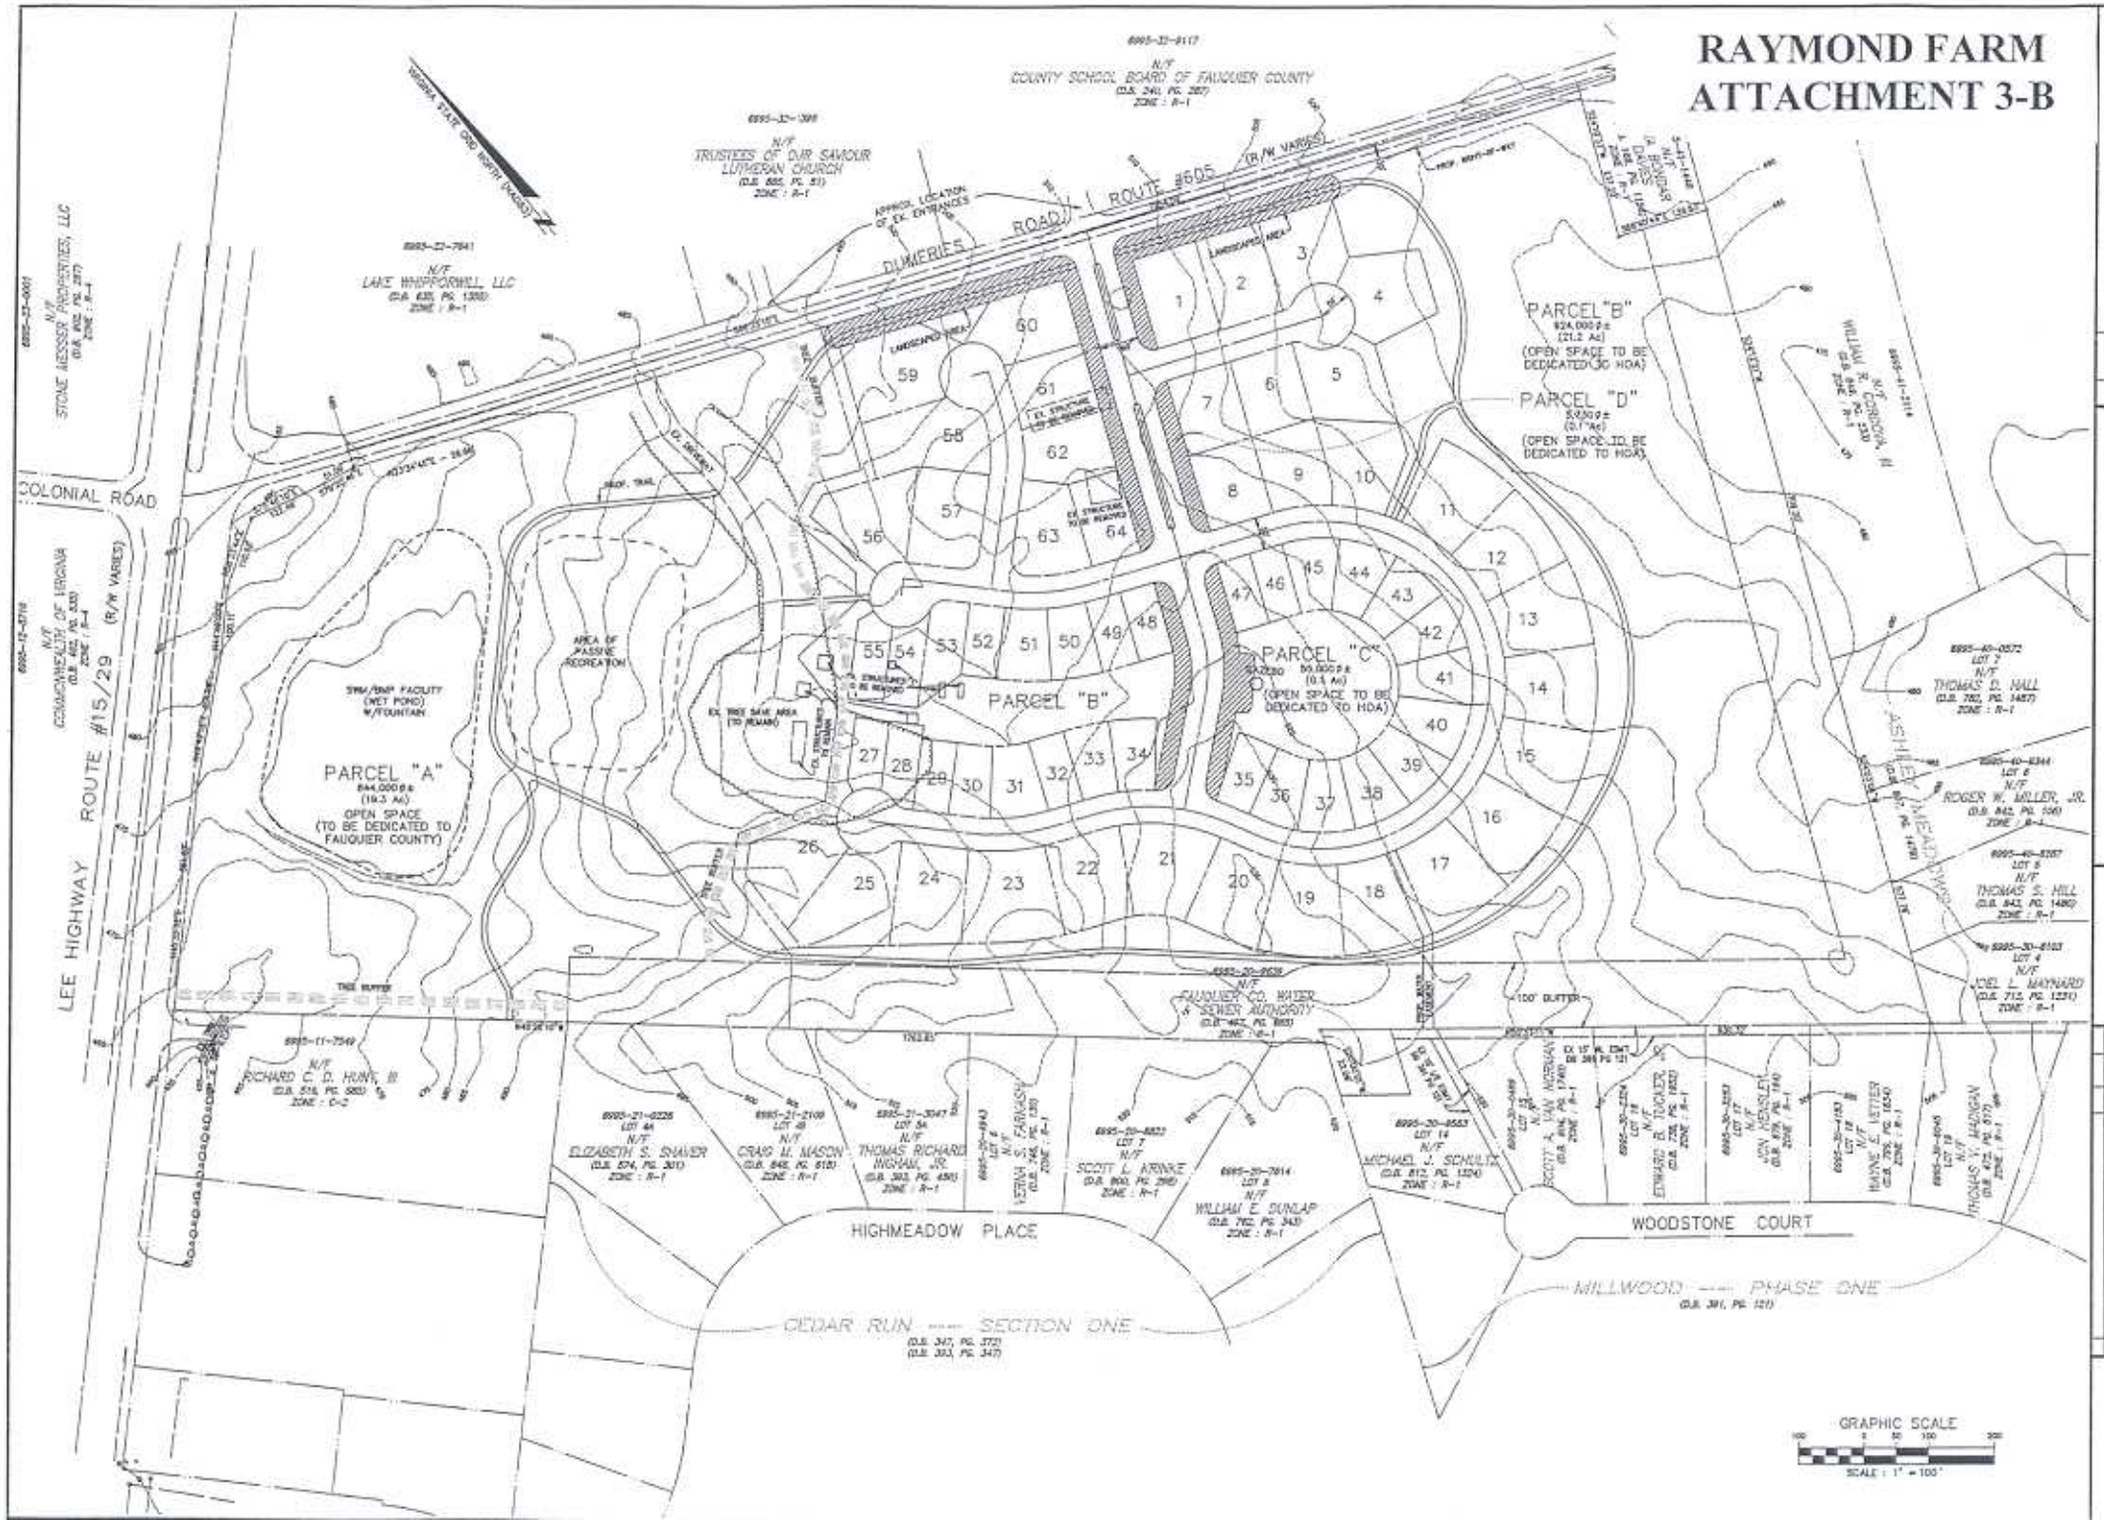RAYMOND FARM
ATTACHMENT 3-B