ATTACHMENT 2

GENERAL NOTES :

1. FOR EASEMENTS AND RESTRICTIVE COVENANTS NOT SHOWN, SEE TITLE REPORT.

2. THIS PLAT WAS PREPARED WITHOUT BENEFIT OF A TITLE REPORT.

3. INFORMATION SHOWN HEREON IS COMPILED FROM EXISTING RECORD PLATS. NO FIELD SURVEYING WAS PERFORMED IN CONJUNCTION WITH PREPARATION OF THIS BOUNDARY PLAT. TOPOGRAPHIC INFORMATION PROVIDED BY CAMPBELL AND PARS ENGINEERS, P.C.

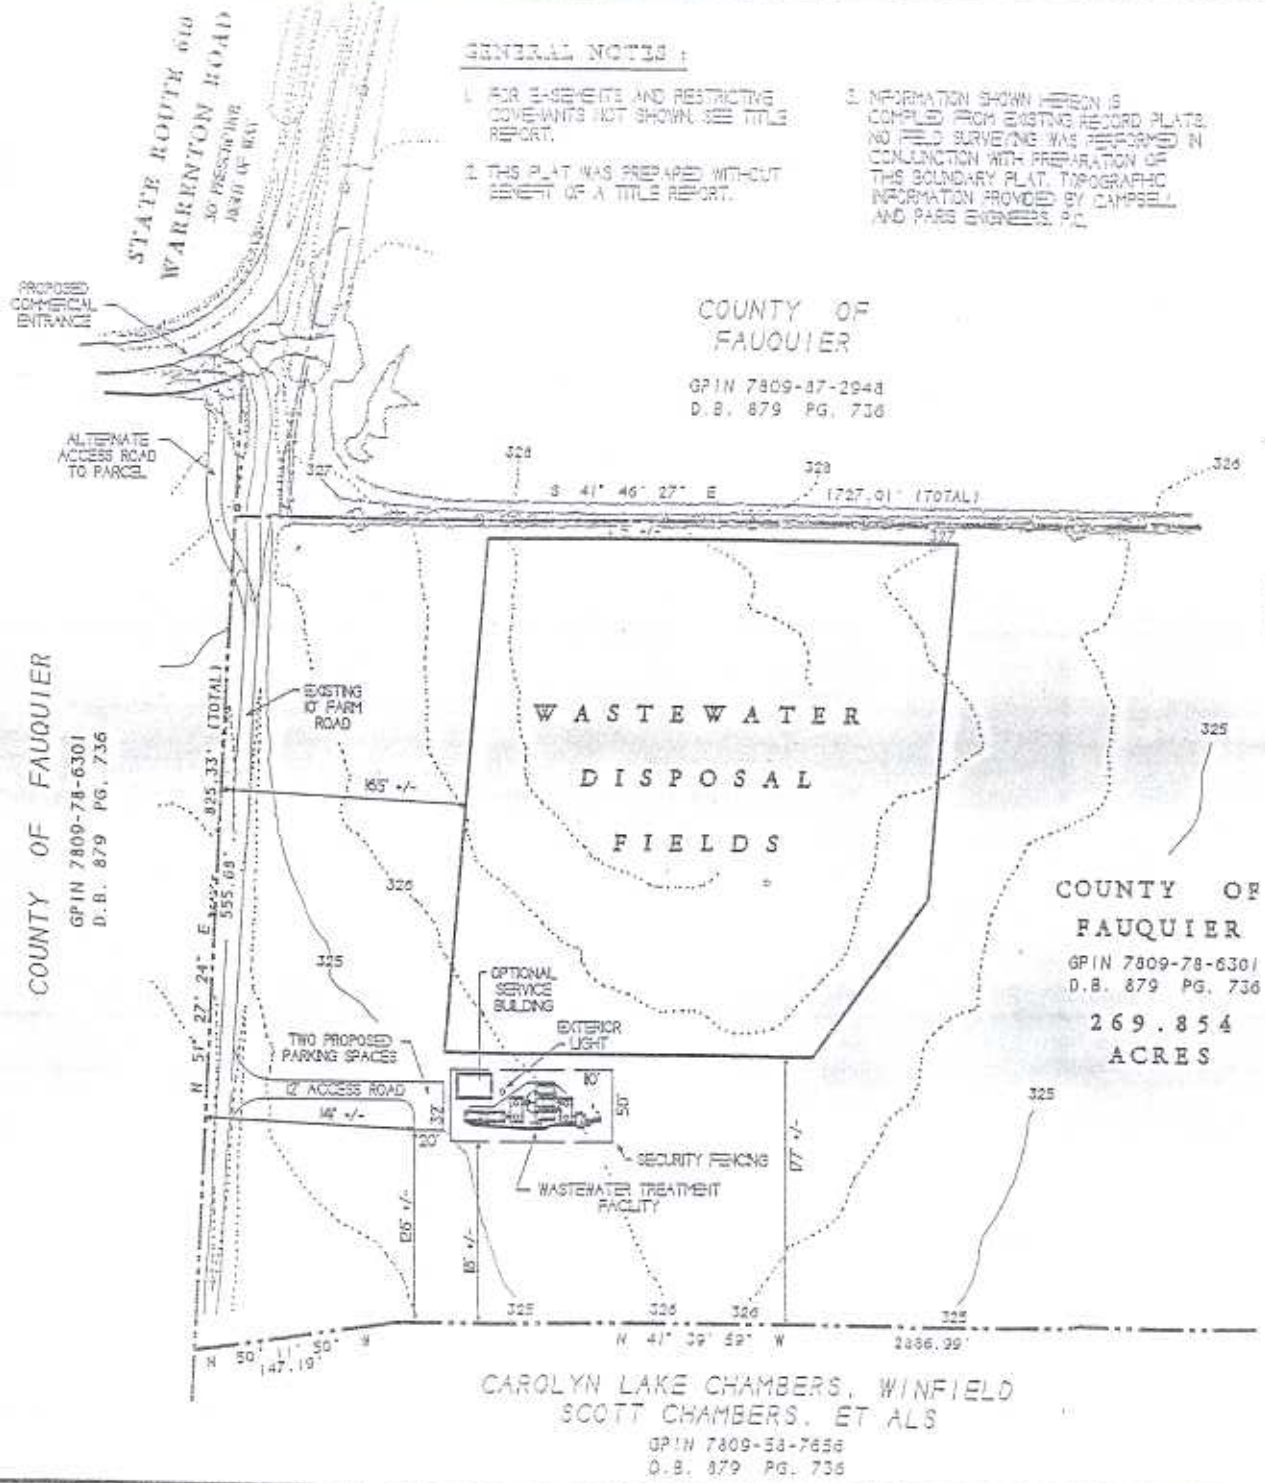

VIRGINIA STATE GRID
ROSS, PRANGE & RATCLIFFE, LTD.

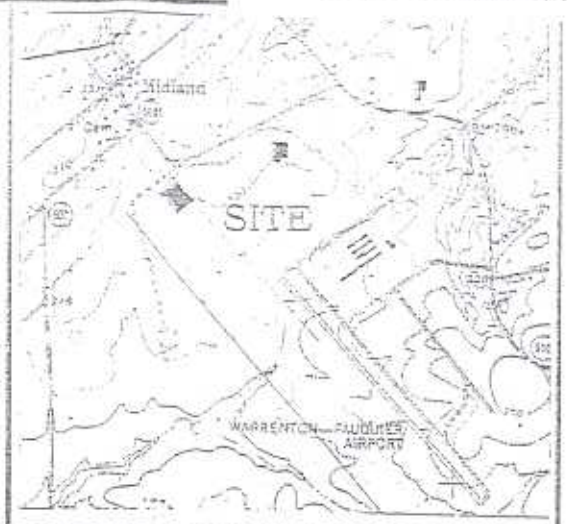

VICINITY MAP 1" = 2,000'

COMMONWEALTH OF VIRGINIA
JEFFREY L. HOWETH
No. 1957
2/12/03
LAND SURVEYOR

COMPILED

SPECIAL EXCEPTION PLAT

SHOWING THE

WASTEWATER TREATMENT AND DISPOSAL SYSTEM

ON THE PROPERTY OF THE

COUNTY OF FAUQUIER WARRENTON - FAUQUIER AIRPORT

CEDAR RUN MAGISTERIAL DISTRICT
FAUQUIER COUNTY, VIRGINIA

FEBRUARY 12, 2003 SCALE : 1" = 100'

J. L. HOWETH, P.
CONSULTING ENGINEERING & LAND SURVEYING
P. O. BOX 1684
TAPPAHANNOCK, VIRGINIA 22560
TELEPHONE: 804-443-6367

RECEIVED
FEB 14 2003
COMMUNITY DEVELOPMENT