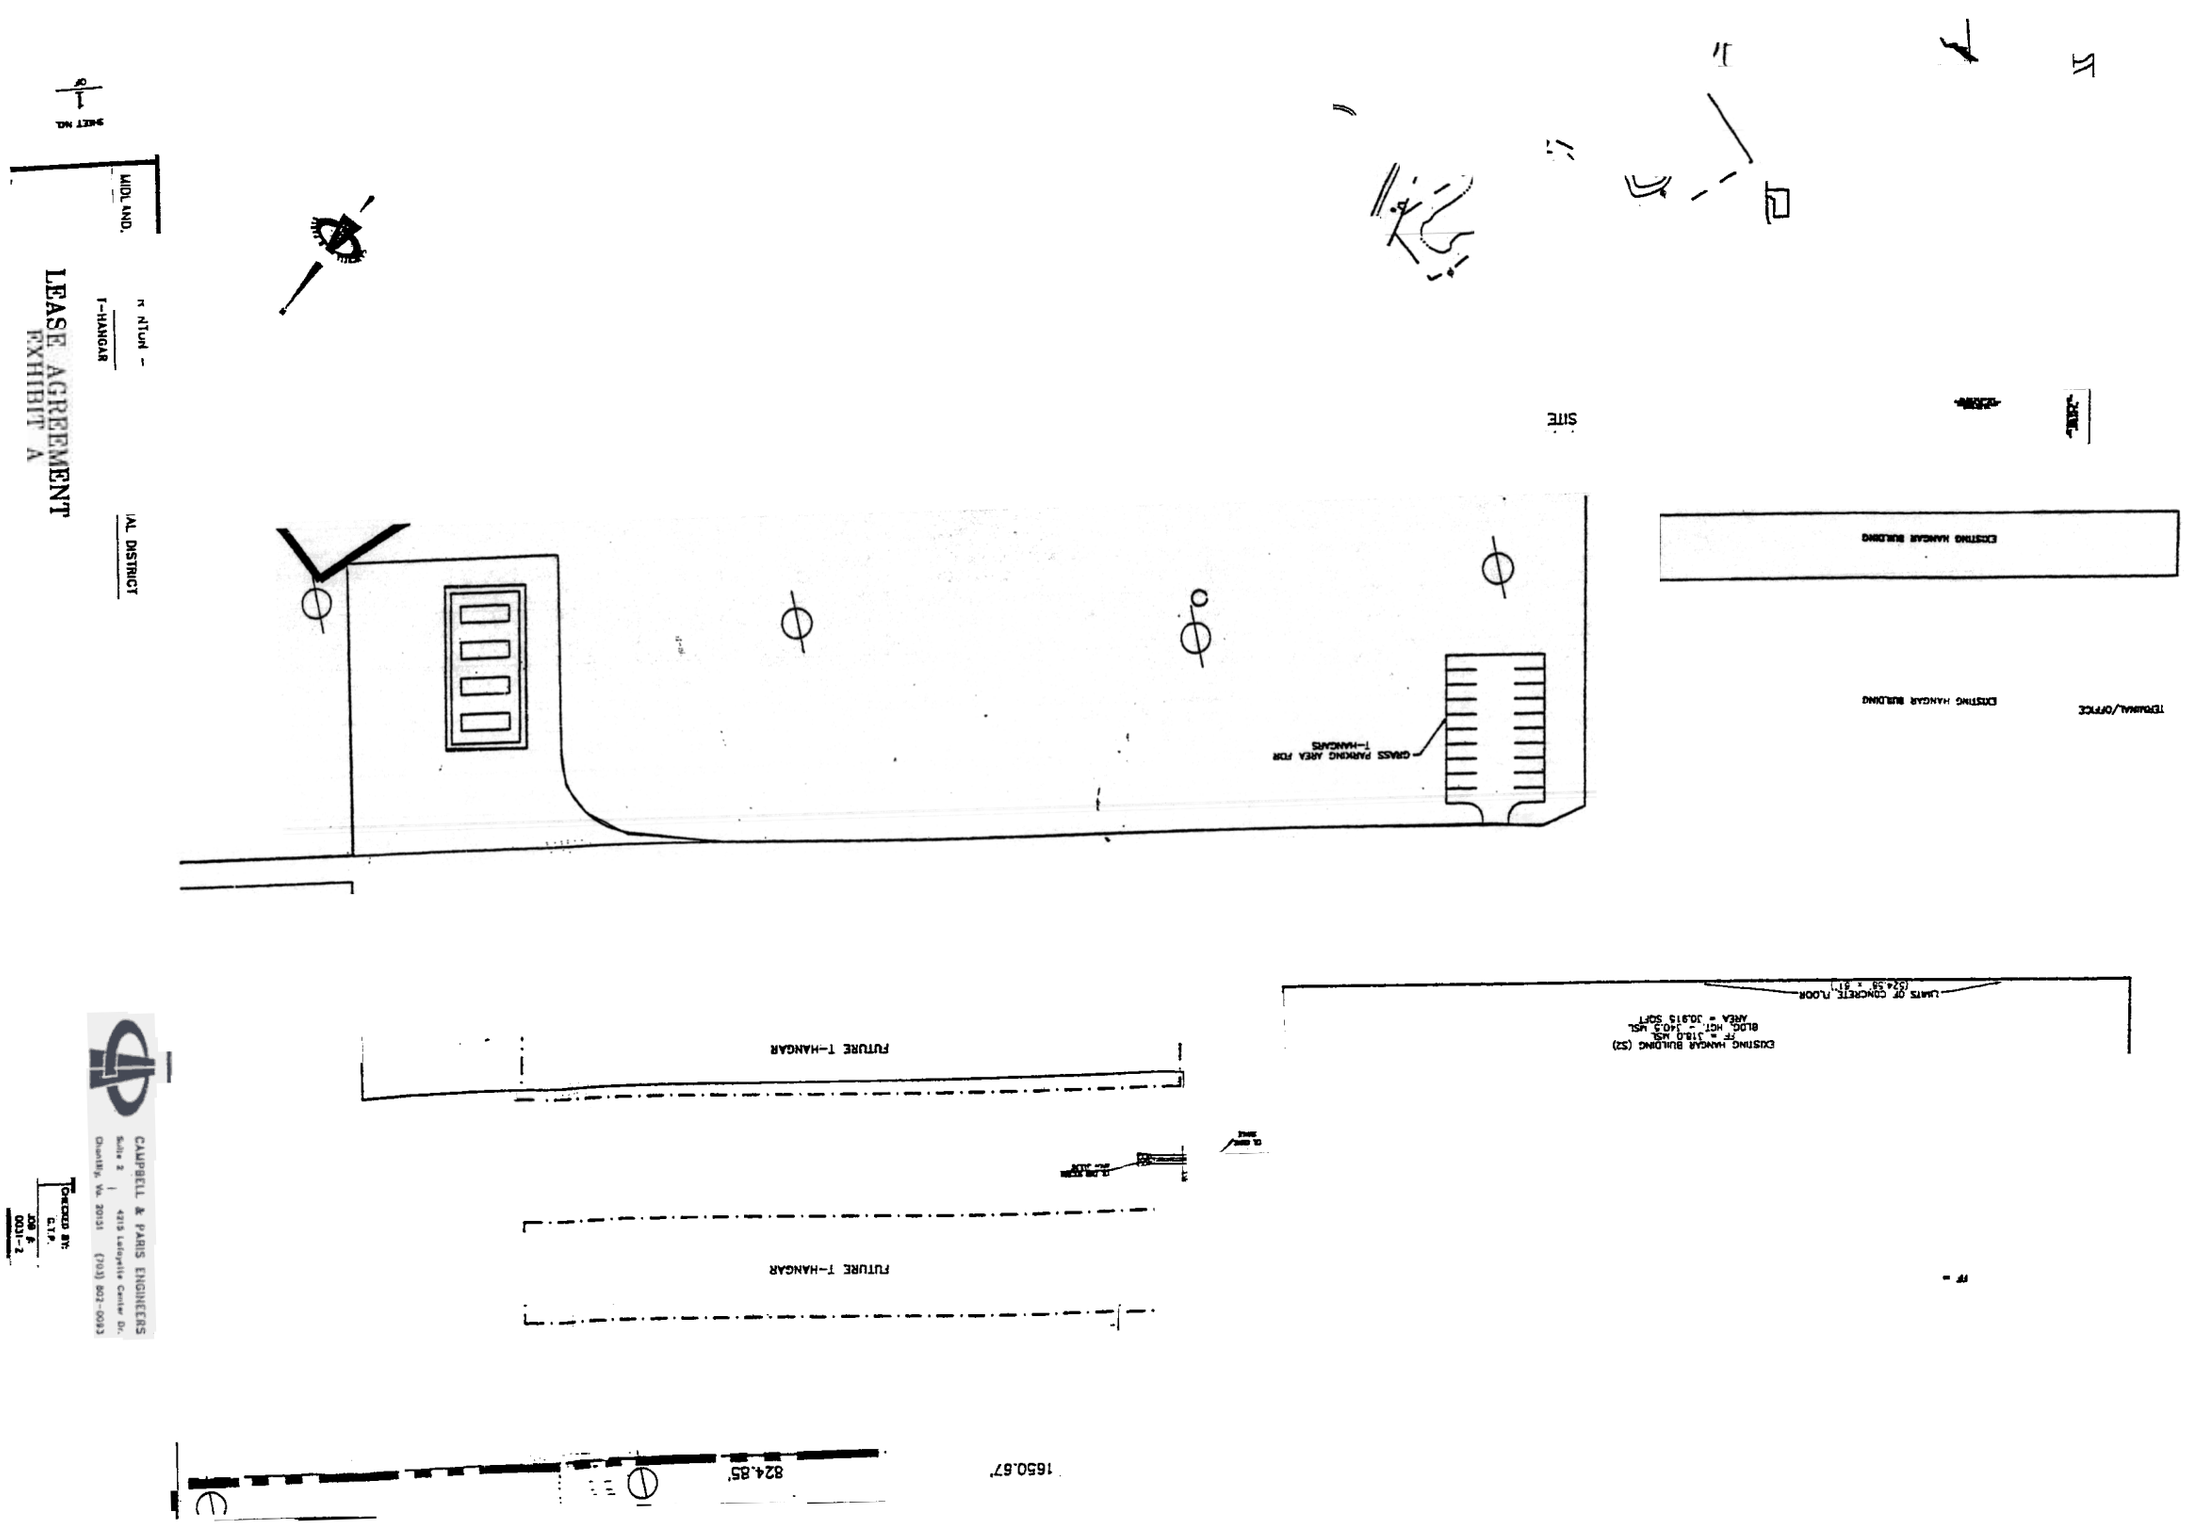
LEASE AGREEMENT
EXHIBIT A
MIDLAND,
T-HANGAR
IAL DISTRICT
SHEET NO.
1
CAMPBELL & PARIS ENGINEERS
Suite 2
4215 Lafayette Center Dr.
Chantilly, Va. 20151
(703) 802-0083
CHECKED BY:
C.T.P.
JOB #
0031-2
GRASS PARKING AREA FOR
T-HANGARS
EXISTING HANGAR BUILDING
TERMINAL/OFFICE
EXISTING HANGAR BUILDING
SITE
FUTURE T-HANGAR
FUTURE T-HANGAR
EXISTING HANGAR BUILDING (S2)
FF = 1180 MSL
BLDG. HGT. - 1403 MSL
AREA = 30,915 SQFT
LIMITS OF CONCRETE FLOOR
(524.58 x 61')
824.85'
1650.67'

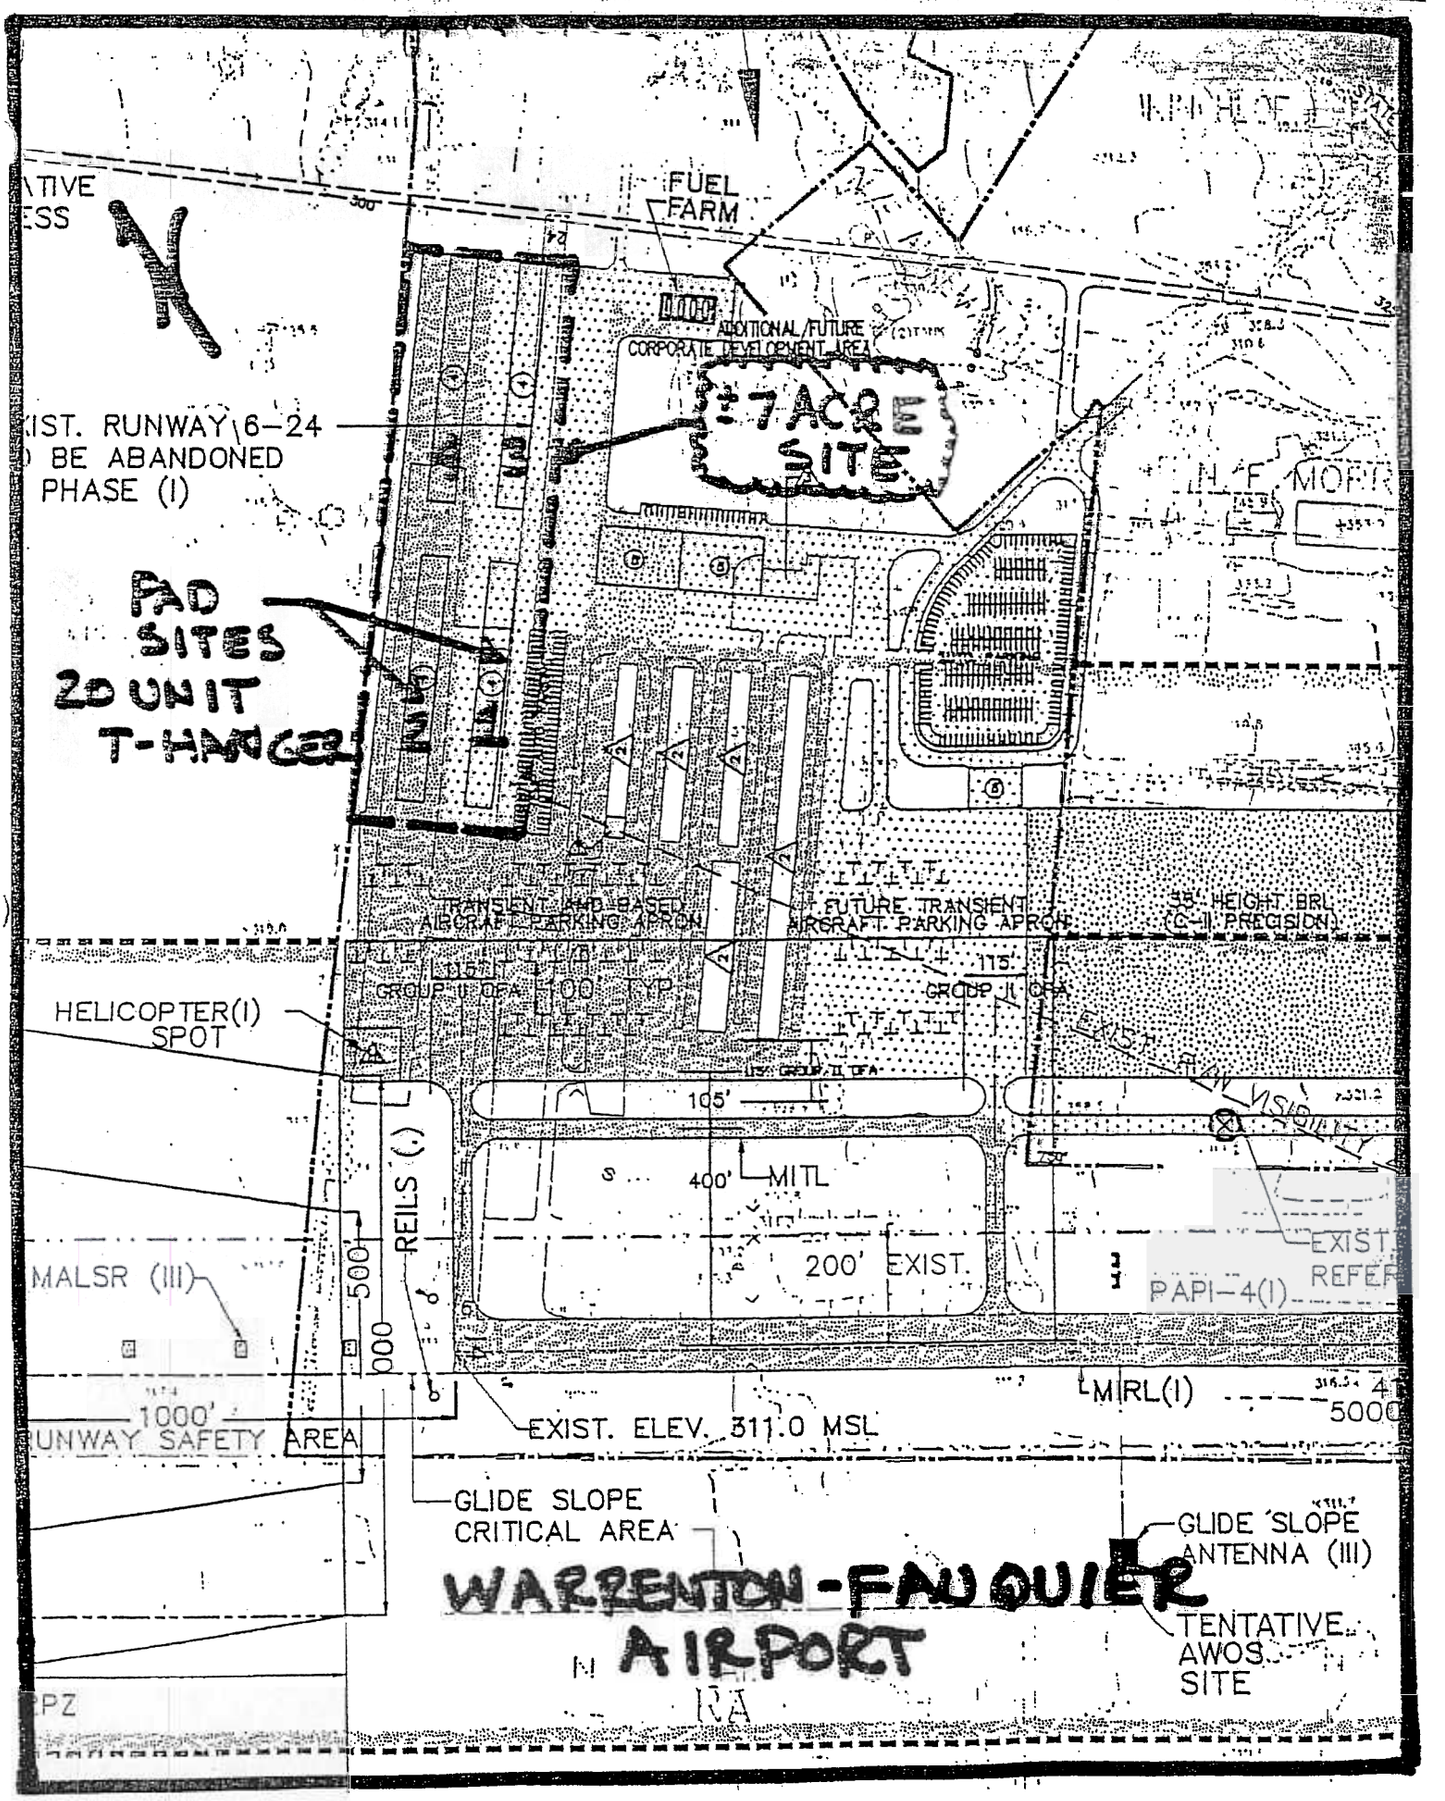
FUEL FARM
ADDITIONAL/FUTURE CORPORATE DEVELOPMENT AREA
±7 ACRE SITE
EXIST. RUNWAY 6-24 TO BE ABANDONED PHASE (I)
PAD SITES 20 UNIT T-HANGAR
TRANSIENT AND BASED AIRCRAFT PARKING APRON
FUTURE TRANSIENT AIRCRAFT PARKING APRON
35' HEIGHT BRL (C-II PRECISION)
GROUP II OFA
115'
100' TYP
HELICOPTER(I) SPOT
105'
400'
MITL
200' EXIST.
REILS
MALSR (III)
500'
1000'
RUNWAY SAFETY AREA
EXIST. ELEV. 311.0 MSL
PAPI-4(I)
MIRL(I)
GLIDE SLOPE CRITICAL AREA
GLIDE SLOPE ANTENNA (III)
TENTATIVE AWOS SITE
WARRENTON-FAUQUIER AIRPORT