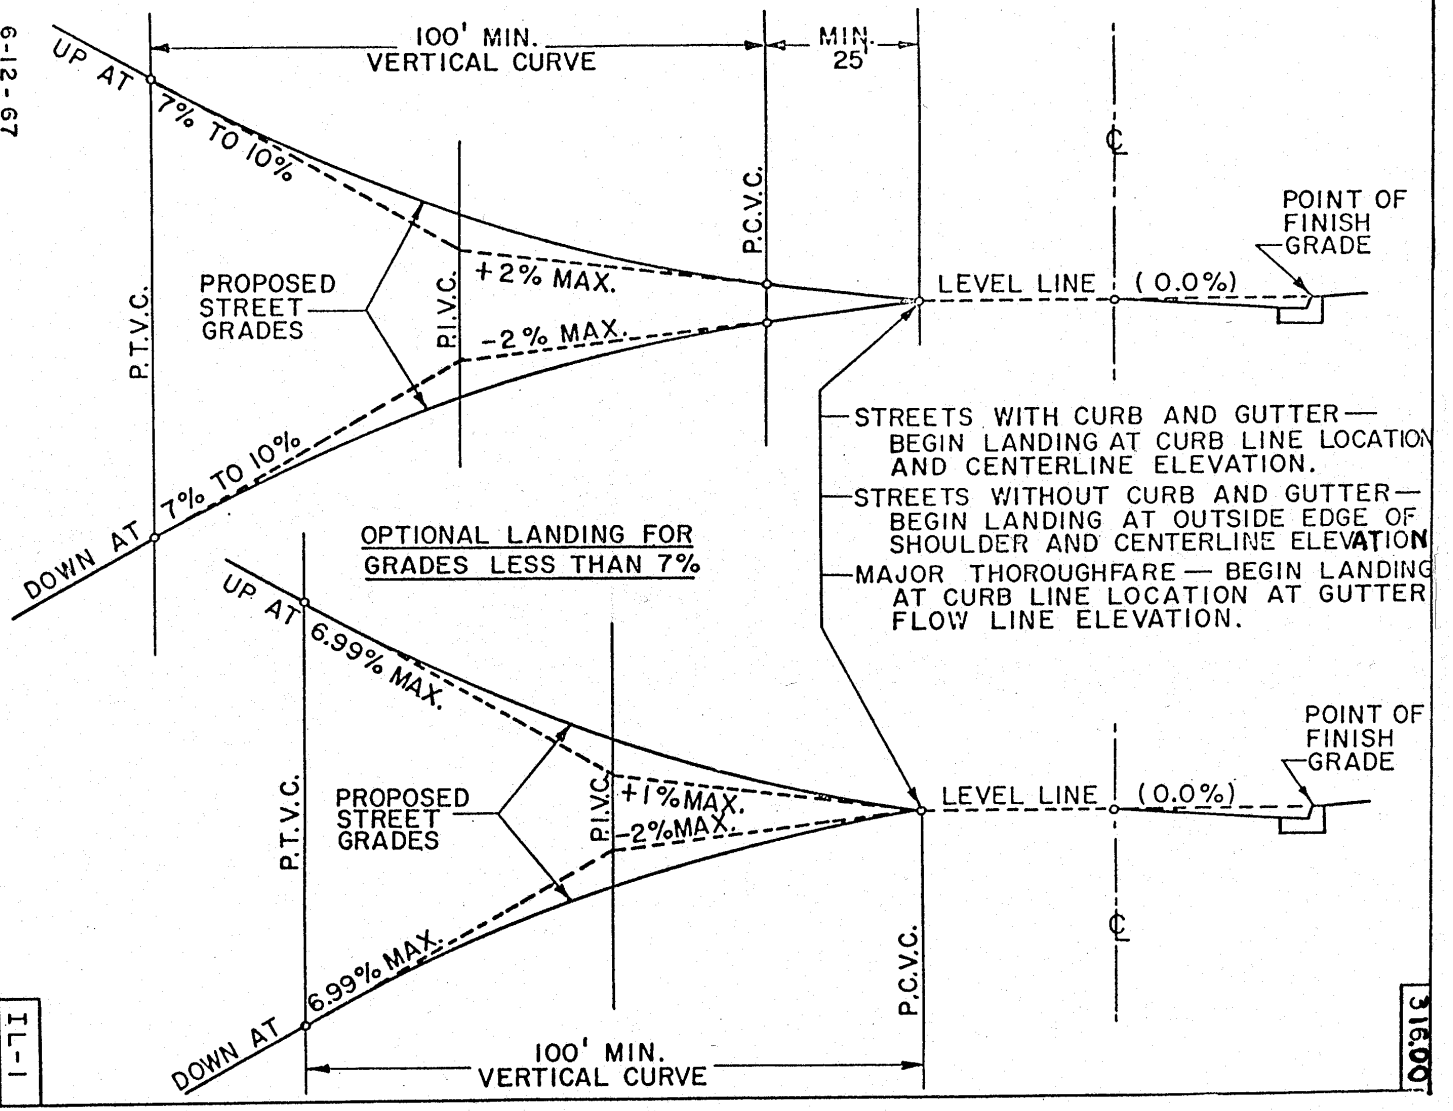

REVISIONS

6-12-67

FAUQUIER COUNTY

INTERSECTION
LANDING
REQUIREMENTS

IL-1

316.00