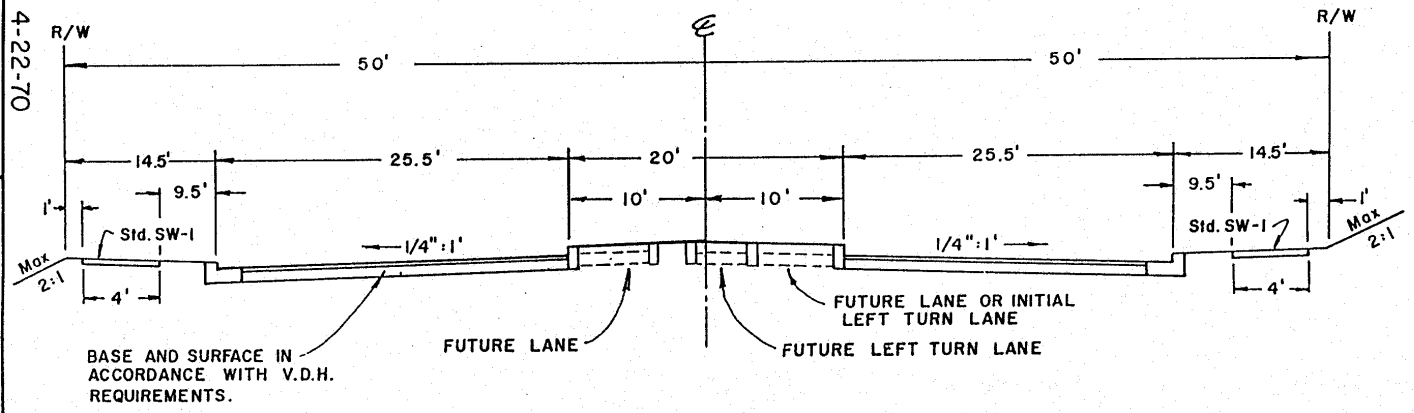

MAJOR THOROUGFARE AND ARTERIAL HIGHWAY CLASS 4A(I)

MORE THAN 5500 V.P.D.

NOTES: Slope Easements Not Included In Right-of-Way As Shown.

Use Fau.Co. St'd CG-1 and C-1 Unless Otherwise Approved.

REVISIONS

4-22-70

FAUQUIER COUNTY

TYPICAL SECTION WITH CURB AND GUTTER

MAJOR THOROUGHFARE AND ARTERIAL HIGHWAY

TS-12

8.2