ATTACHMENT 1

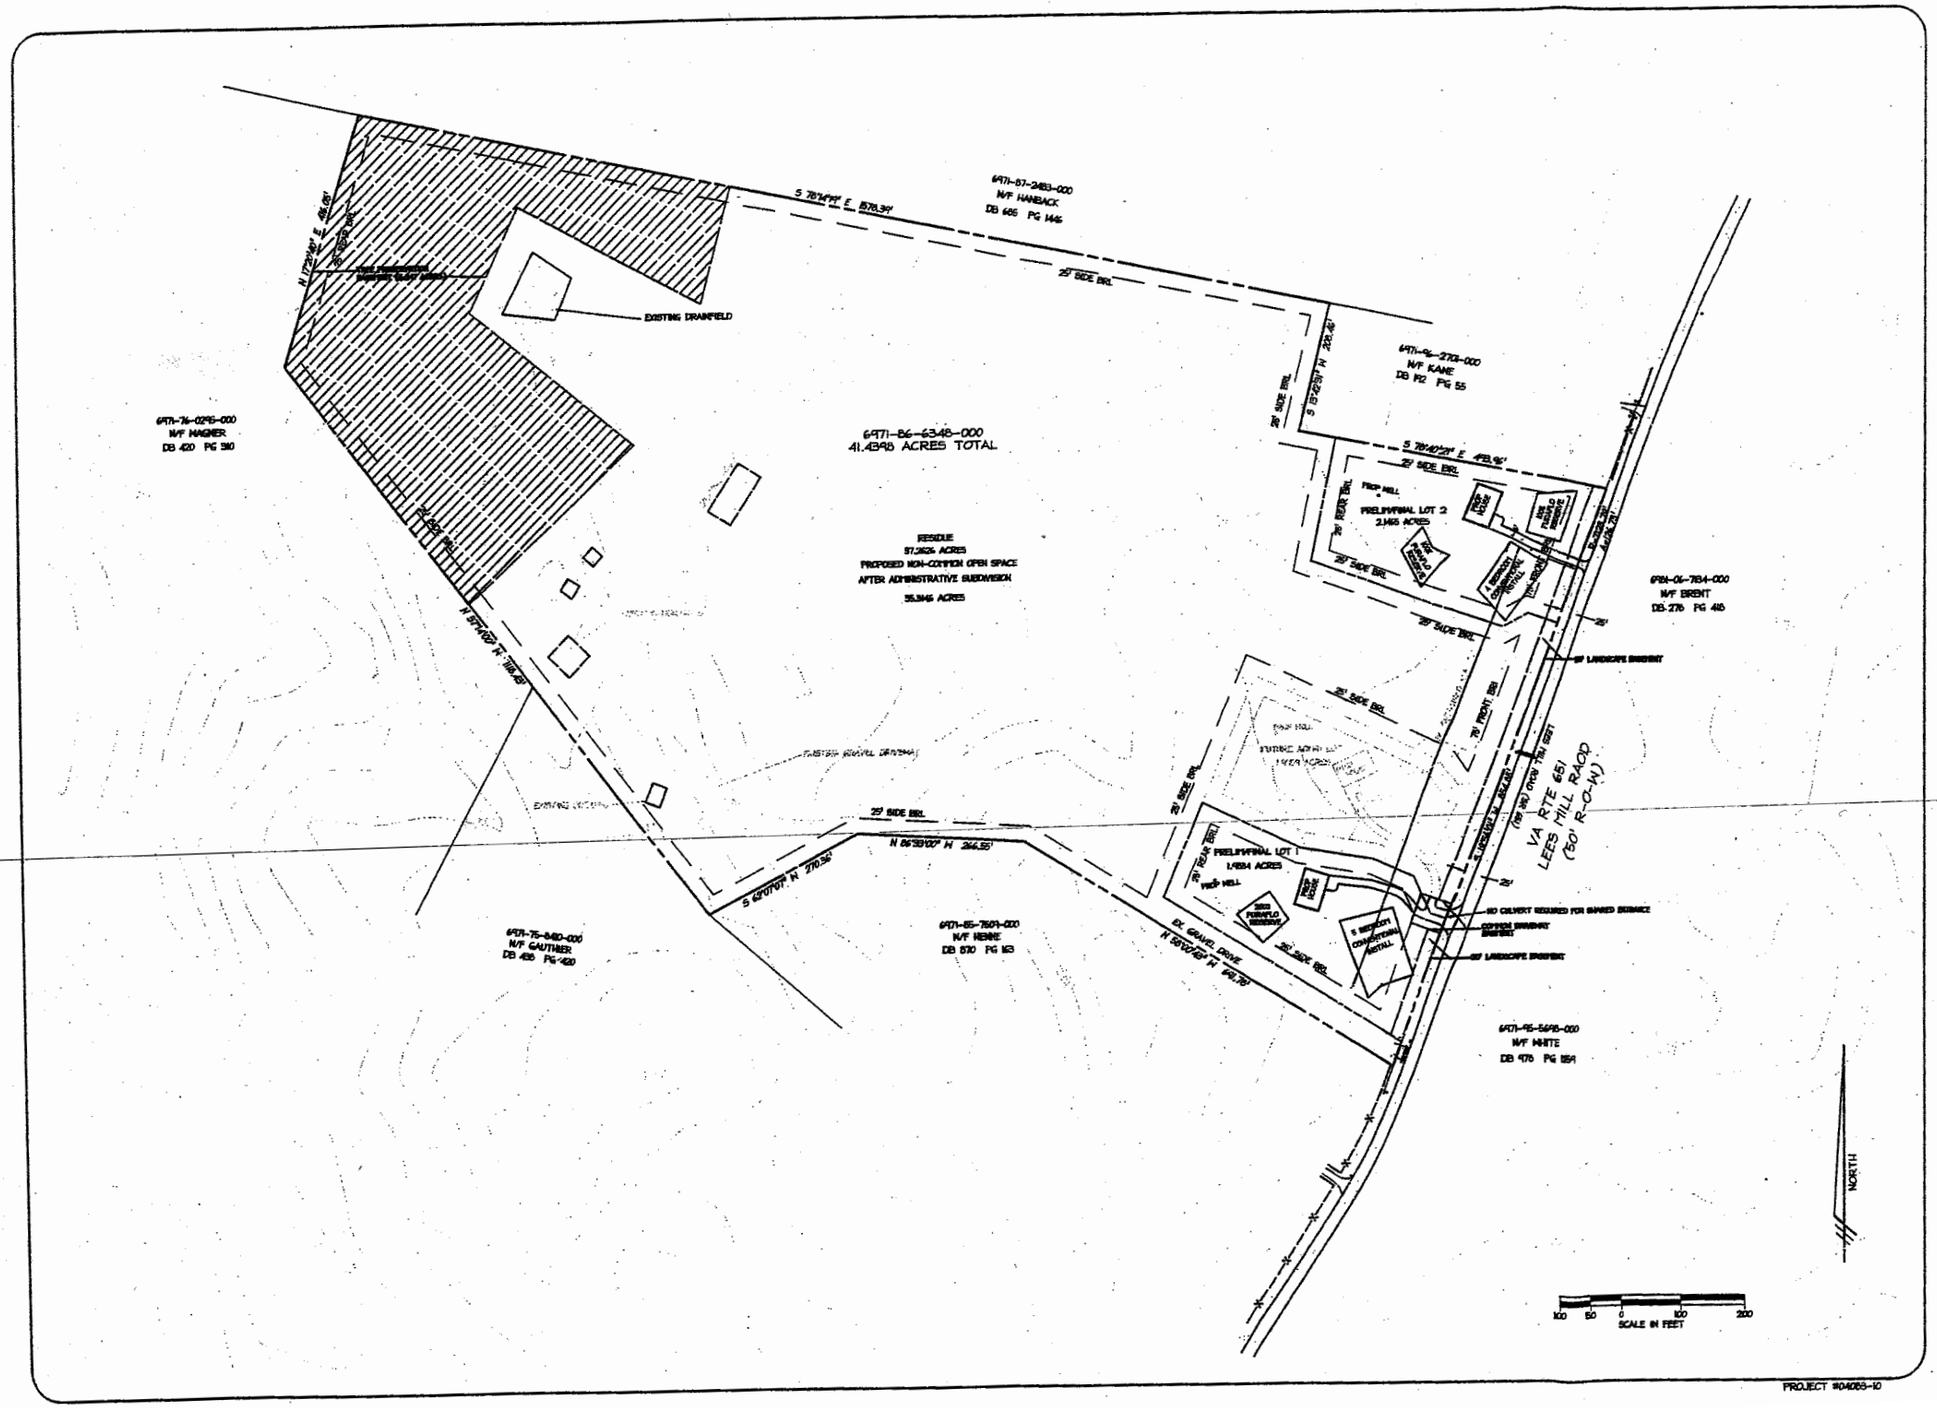

PROJECT #04083-10

CARSON HARRIS
ENGINEERS . SURVEYORS . PLANNERS
410 Rosedale Court . Suite 200 . Warrenton, Virginia 20186
Phone: (540) 347-9191 . Fax: (540) 349-1005
www.carsonharris.com

COLGAN PROPERTY PRELIMINARY PLAN

MARSHALL MAGISTERIAL DISTRICT
FAUQUIER COUNTY, VIRGINIA

COMMONWEALTH OF VIRGINIA
JAMES R. ASHLEY
NO. 029973
PROFESSIONAL ENGINEER

DATE: JULY 13, 2005
SCALE: 1" = 100'
SHEET 2 OF 6