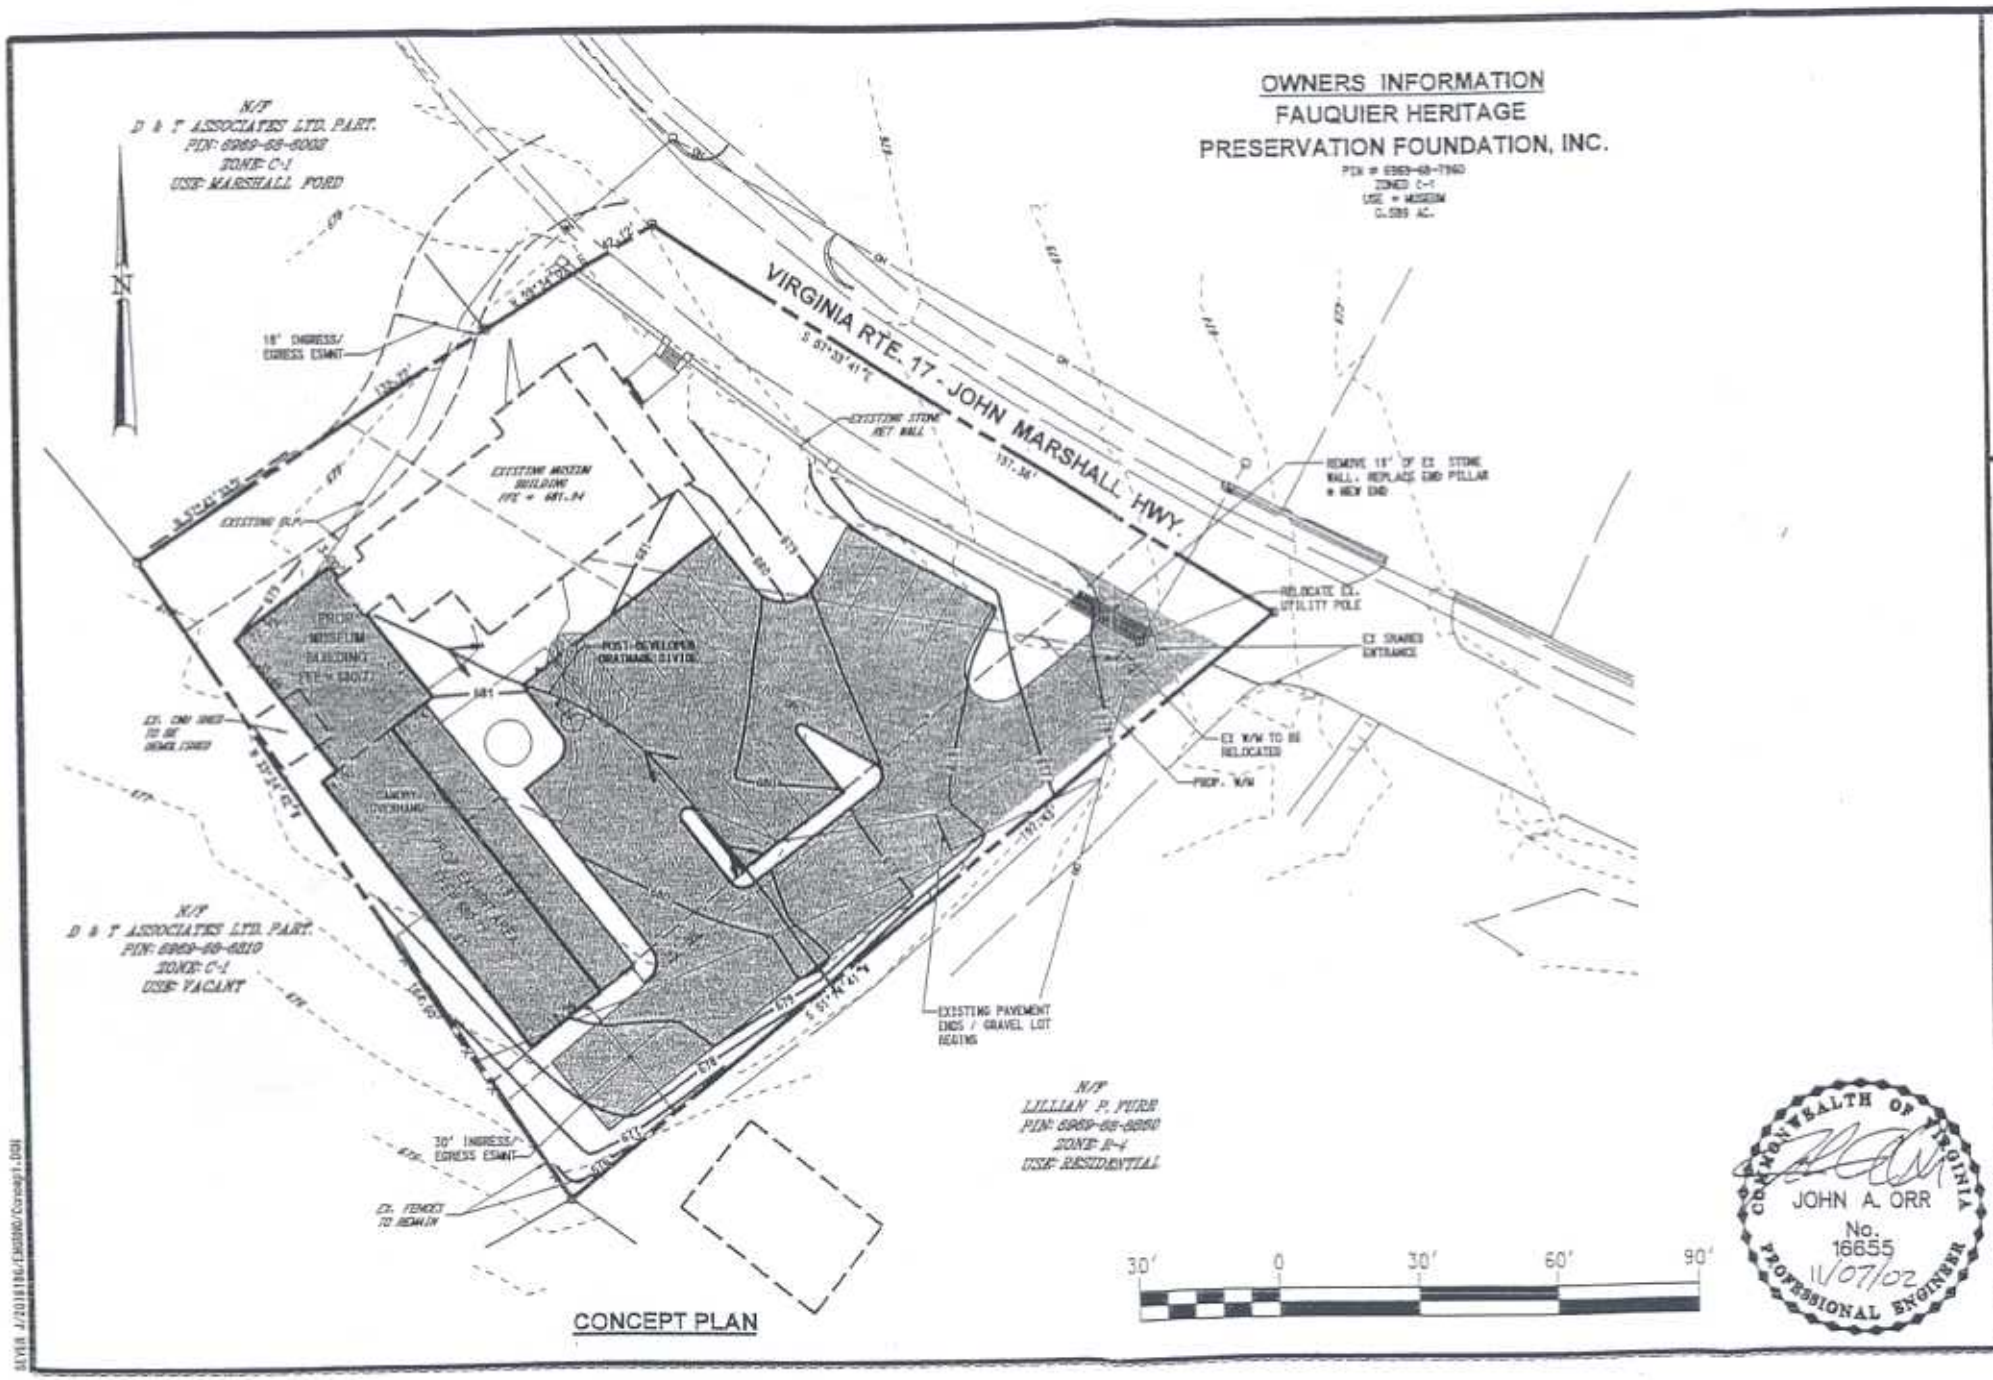

CONCEPT PLAN

COMMONWEALTH OF VIRGINIA
JOHN A. ORR
No. 16655
11/07/02
PROFESSIONAL ENGINEER

MARSHALL TRANSPORTATION MUSEUM CONCEPT PLAN

MARSHALL MAGISTERIAL DISTRICT FAUQUIER COUNTY, VIRGINIA

FREDERICK WARD ASSOCIATES, INC.
ENGINEERS ARCHITECTS SURVEYORS
5 Rock Pointe Lane - Suite 200
Warrenton, Virginia 20186
Phone: 540-349-8388 Fax: 540-349-8588

DATE	11/07/02
SCALE	AS NOTED
DR. BY	SKG
CH. BY	JAO/JBL
JOB No.	2016186.00
DWG No.	1 OF 1