I:\proj\034003\dwg\LEASE AREAS_PLAT.dwg PLOTTED Dec 02, 2004

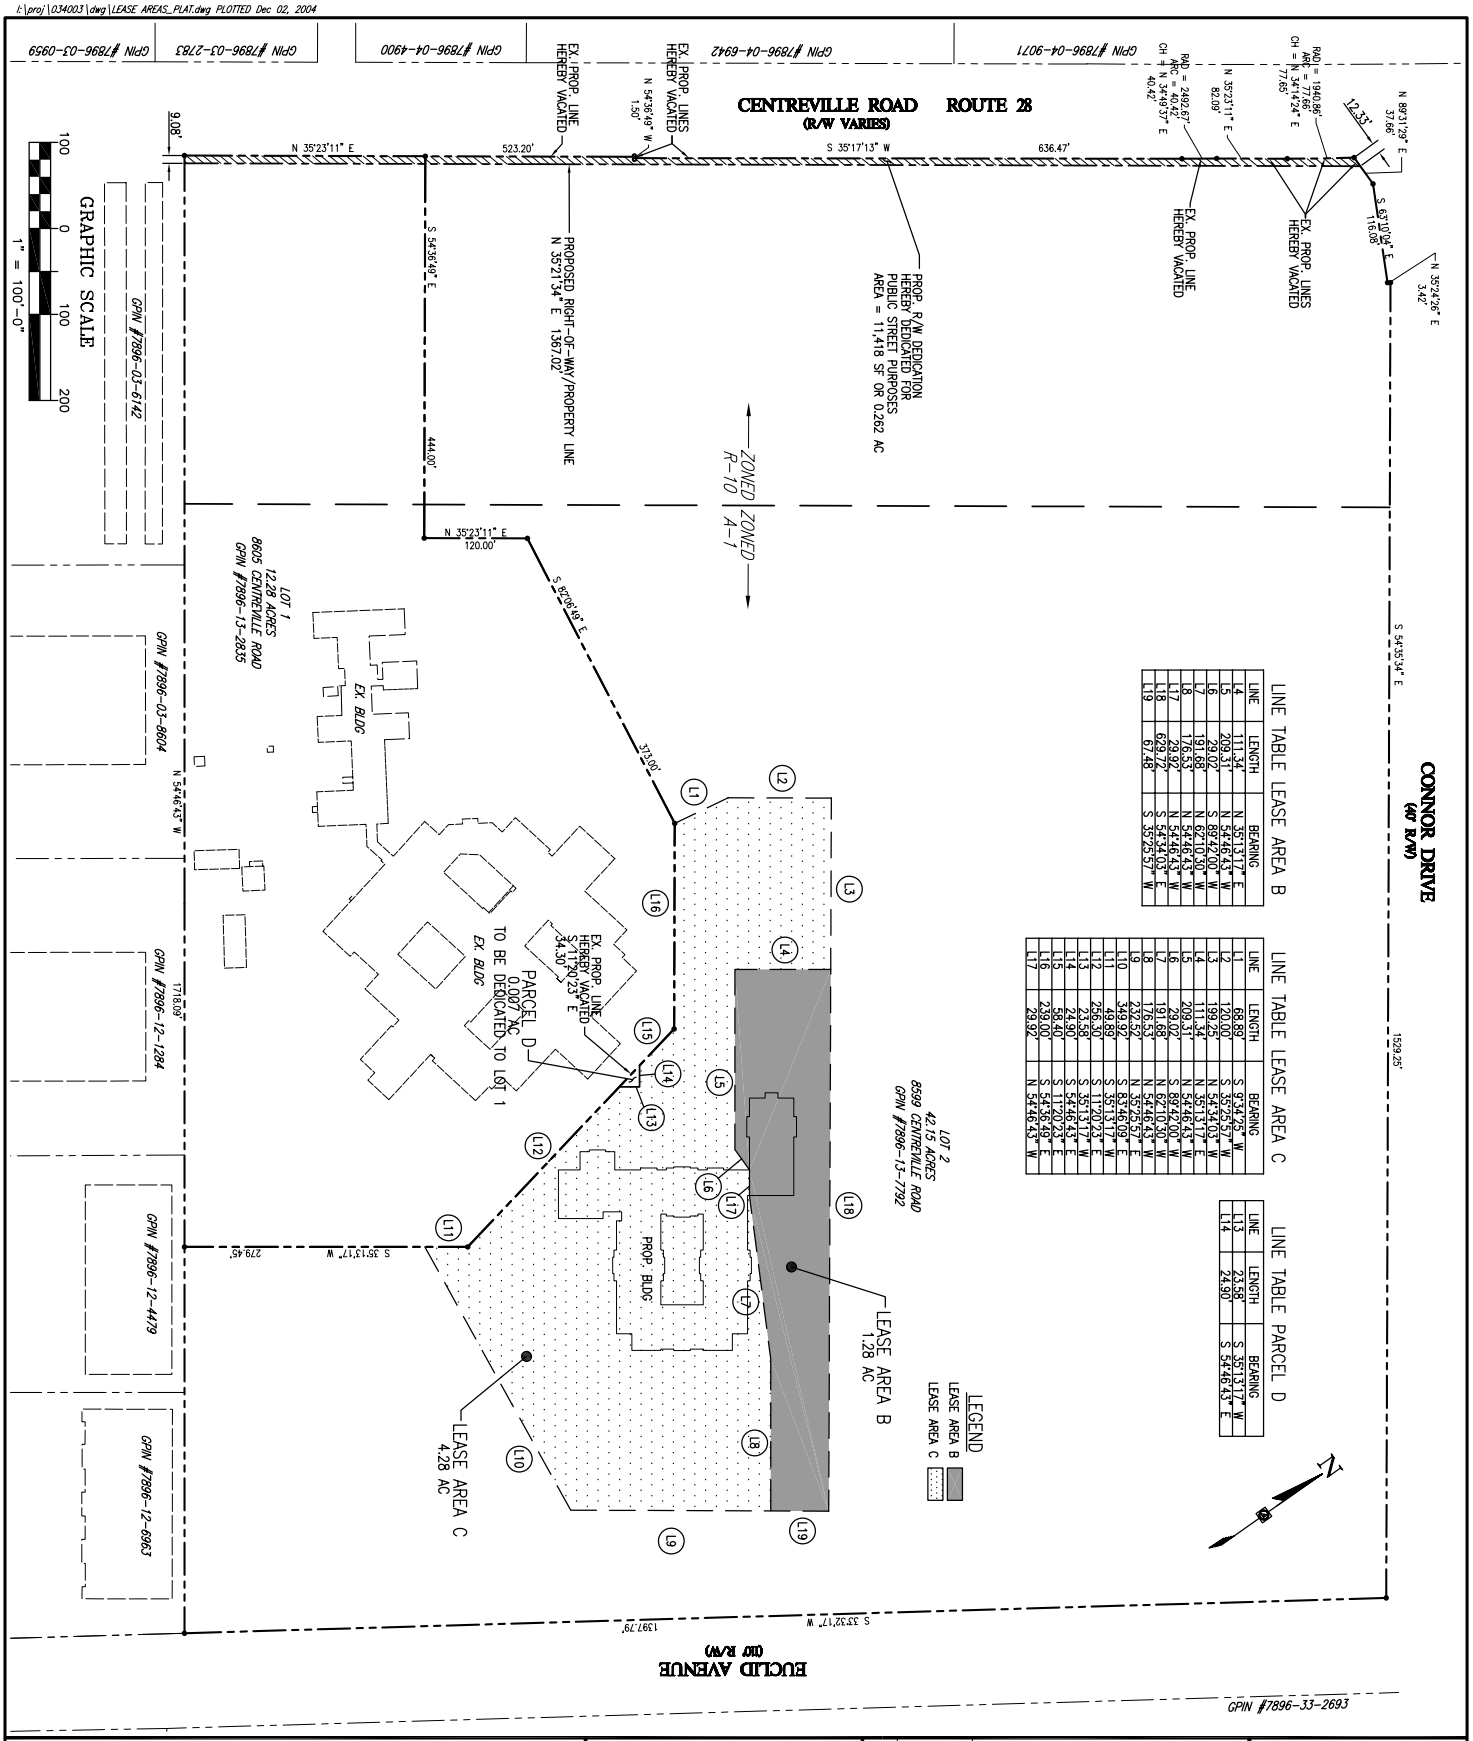

LINE TABLE LEASE AREA B

LINE	LENGTH	BEARING
L4	111.34'	N 35°13'17" E
L5	209.31'	N 54°46'43" W
L6	29.02'	S 89°42'00" W
L7	191.68'	N 62°10'30" W
L8	176.53'	N 54°46'43" W
L17	29.92'	N 54°46'43" W
L18	629.72'	S 54°34'03" E
L19	67.48'	S 35°25'57" W

LINE TABLE LEASE AREA C

LINE	LENGTH	BEARING
L1	68.89'	S 9°34'25" W
L2	120.00'	S 35°25'57" W
L3	199.25'	N 54°34'03" W
L4	111.34'	N 35°13'17" E
L5	209.31'	N 54°46'43" W
L6	29.02'	S 89°42'00" W
L7	191.68'	N 62°10'30" W
L8	176.53'	N 54°46'43" W
L9	232.52'	N 35°25'57" E
L10	349.92'	S 83°46'09" E
L11	49.89'	S 35°13'17" W
L12	256.30'	S 11°20'23" E
L13	23.58'	S 35°13'17" W
L14	24.90'	S 54°46'43" E
L15	58.40'	S 11°20'23" E
L16	239.00'	S 54°36'49" E
L17	29.92'	N 54°46'43" W

LINE TABLE PARCEL D

LINE	LENGTH	BEARING
L13	23.58'	S 35°13'17" W
L14	24.90'	S 54°46'43" E

PLAT SHOWING
PROPOSED PROPERTY LINES AND LEASE AREAS
ON THE PROPERTY OF
BIRMINGHAM GREEN ASSISTED LIVING
AND RIGHT OF WAY DEDICATION OF CENTREVILLE ROAD
BRENTSVILLE MAGISTERIAL DISTRICT
PRINCE WILLIAM COUNTY, VIRGINIA

SCALE: 1" = 100'	DATE: DEC 2004	SHEET 1 OF 1
DRAWN BY: DJS	CHECKED BY: KDE	PROJECT NUMBER: 0340.03	DRAWING NUMBER: 1

THIS DRAWING SHALL BE USED FOR THE PROJECT INDICATED IN THE TITLE BLOCK ONLY AND ONLY IF IT IS STAMPED WITH AN ORIGINAL BLACK STAMP AND SIGNED IN BLUE.

NO.	DATE	DESCRIPTION

ISSUE

ADTEK
ADTEK ENGINEERS, INC.
CIVIL, STRUCTURAL & GEOTECHNICAL ENGINEERING
3251 Old Lee Highway, Suite 405
Fairfax, Virginia 22030
Phone: 703-691-4040
Fax: 703-691-4056
www.adtekengineers.com