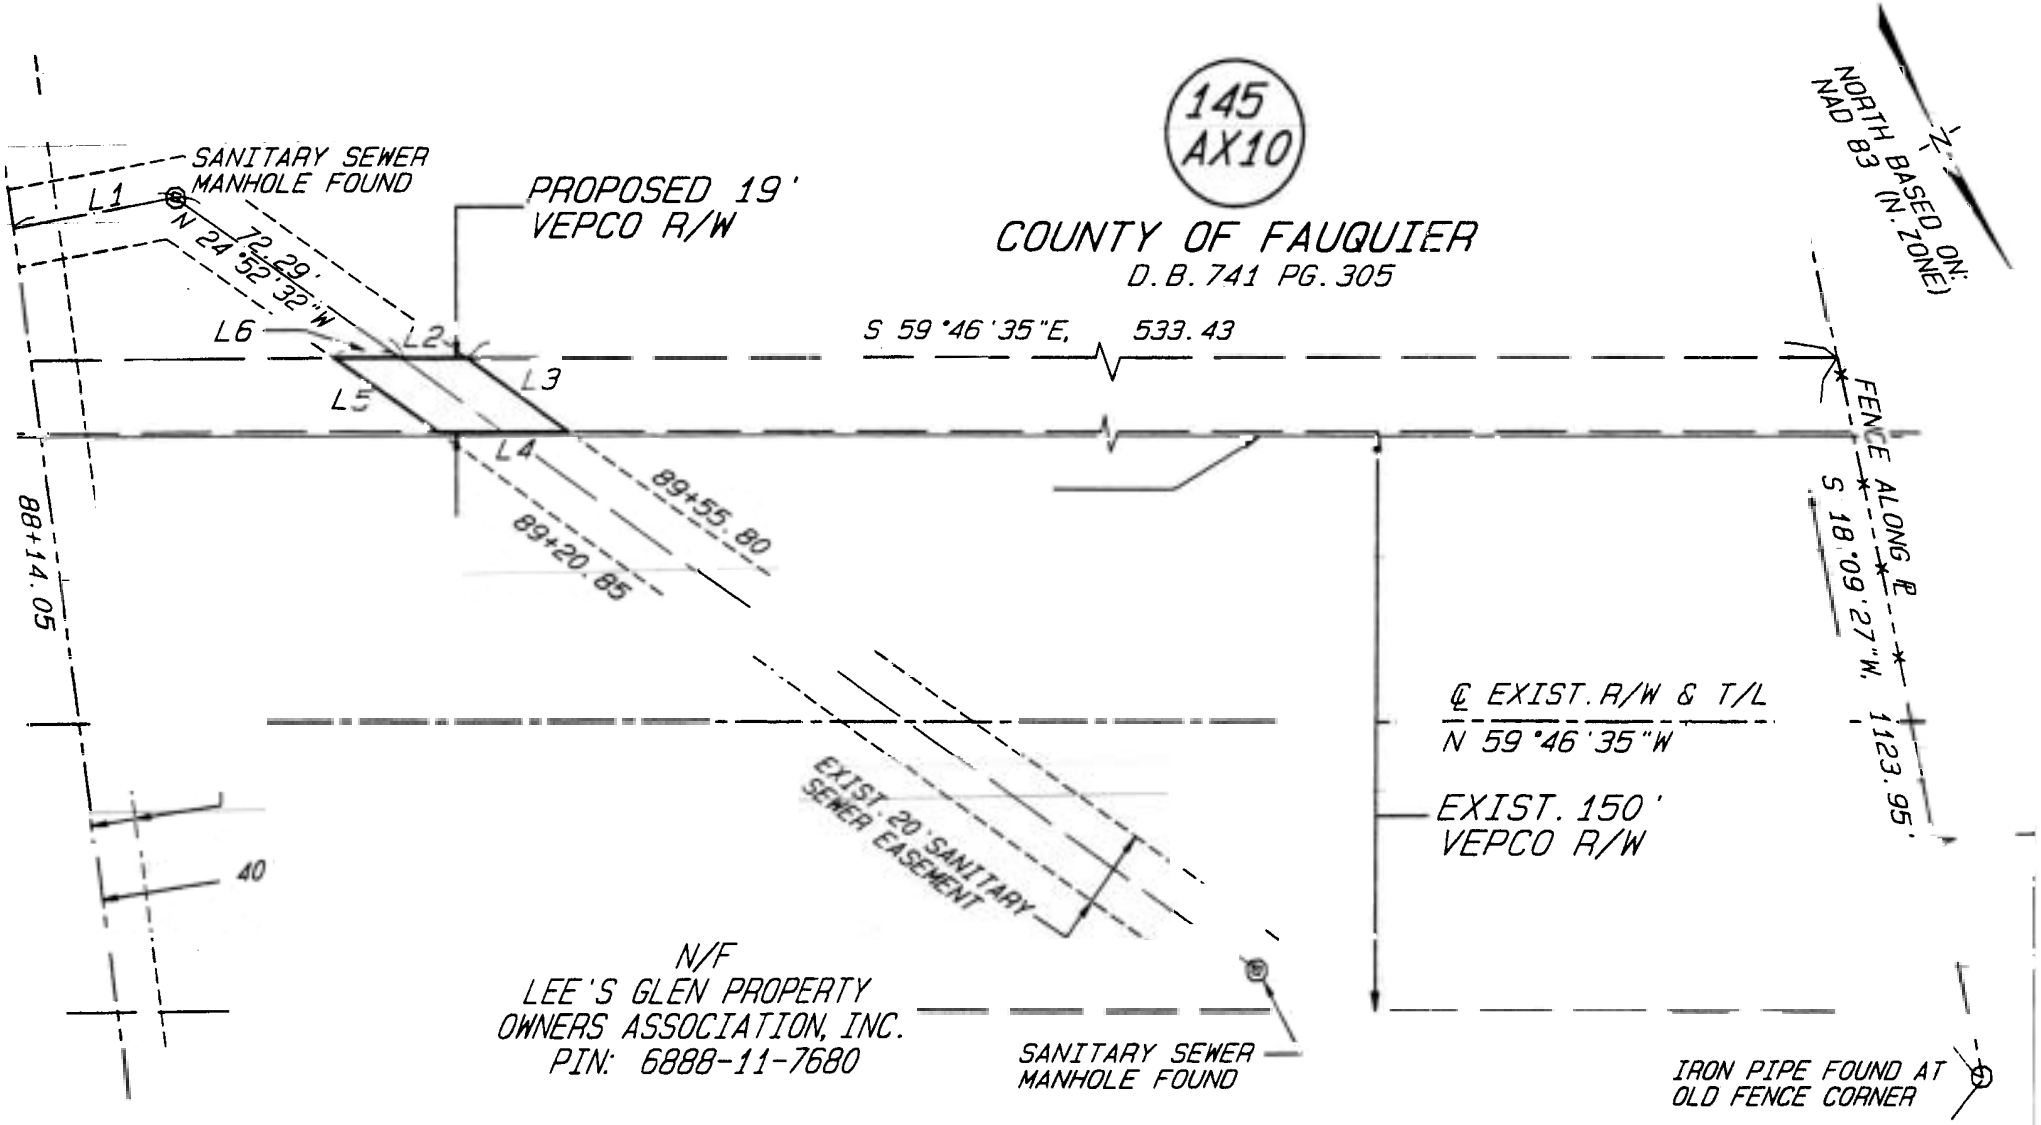

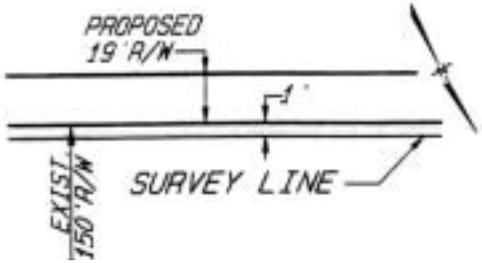

DETAIL N.T.S.

*NOTE: THE SURVEY LINE IS ONE FOOT NORTH AND PARALLEL TO THE EXISTING SOUTHERN RIGHT-OF-WAY LINE UNLESS OTHERWISE SHOWN. ALL STATIONS ARE ALONG THIS SURVEY LINE UNLESS NOTED OTHERWISE. PROPERTY CORNER TIES ARE TO THE EDGE OF THE PROPOSED R/W AS SHOWN.

REVISIONS							
4		3		2		1	

VIRGINIA ELECTRIC AND POWER CO.
REMINGTON - LAKOTA

PLAT TO ACCOMPANY RIGHT-OF-WAY AGREEMENT WITH
COUNTY OF FAUQUIER

DISTRICT	COUNTY	STATE
LEE	FAUQUIER	VA.

SCALE: 1 INCH = 50 FT.		SURVEYED BY B & N
DRAWN BY CN	DATE 02-06-01	NO. 145 AX10