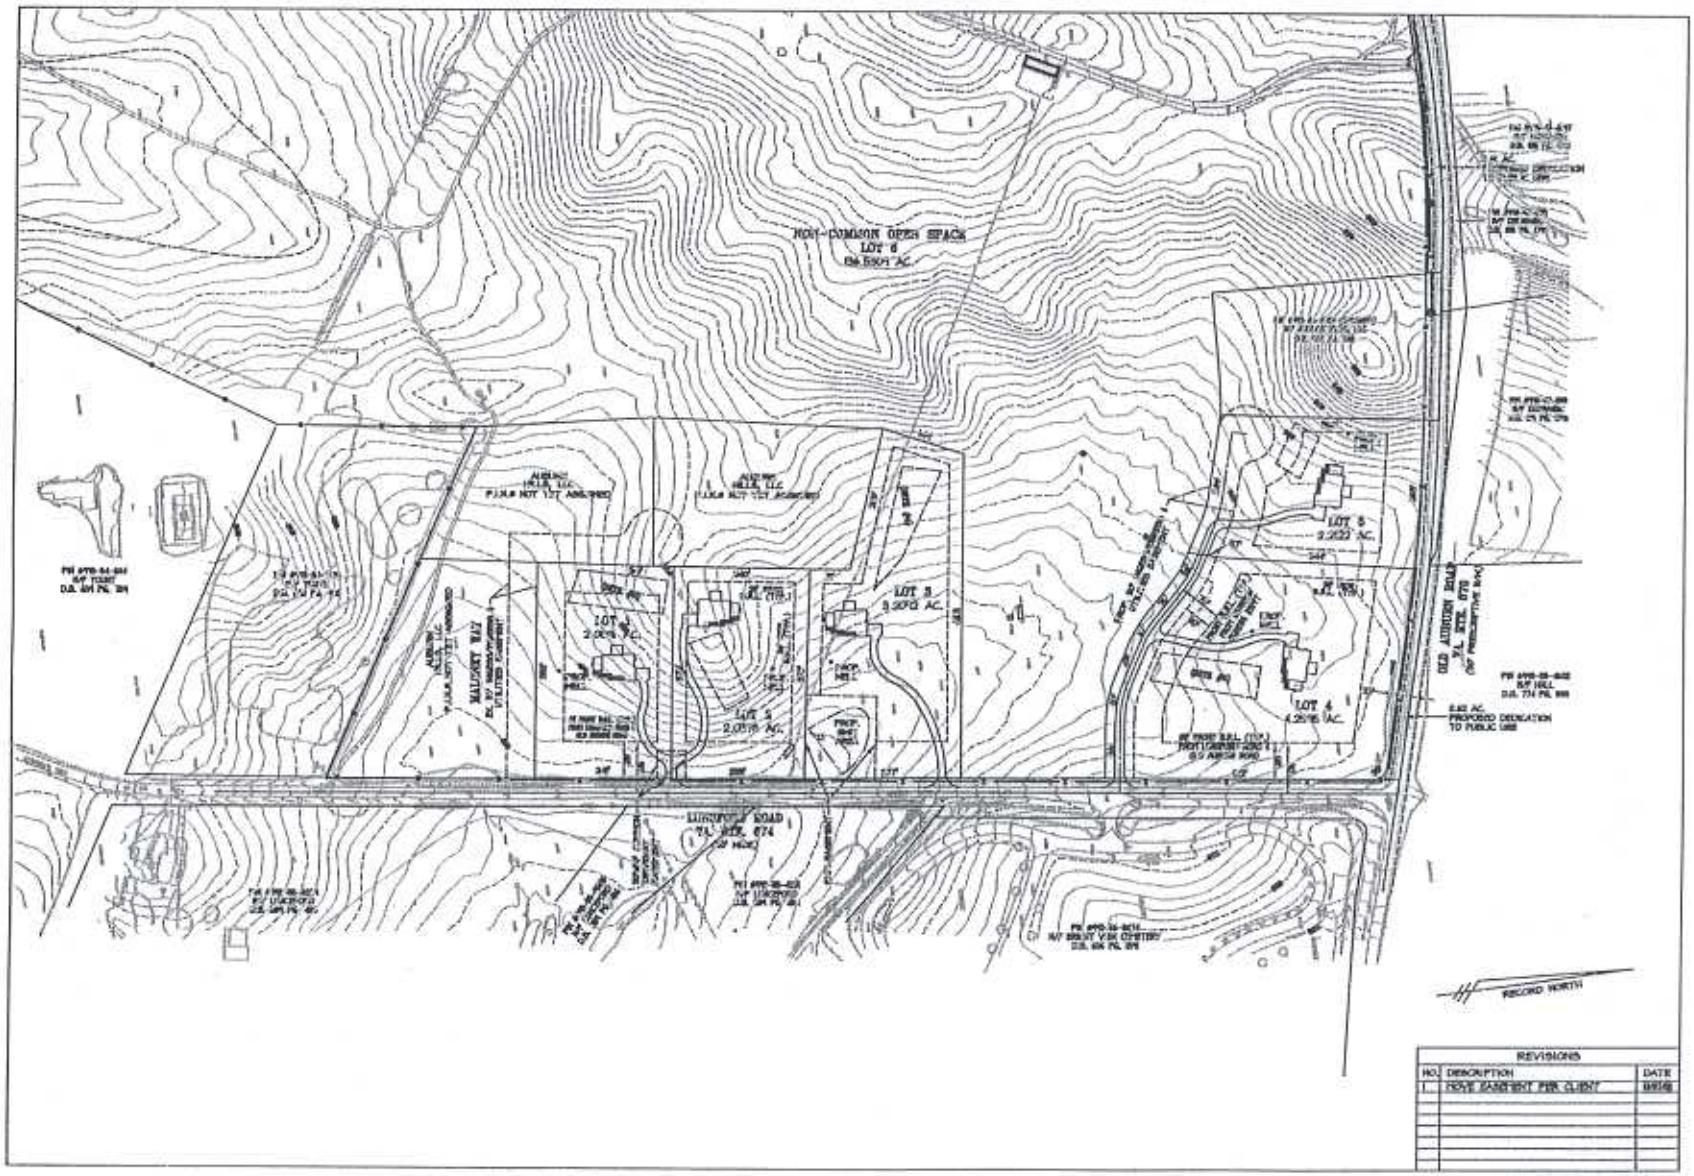

REVISIONS		
NO.	DESCRIPTION	DATE
1	MOVE EASEMENT PER CLIENT	09/06

CARSON & HARRIS
ENGINEERS . SURVEYORS . PLANNERS
39 Garrett Street . Warrenton, Virginia 20186
Phone: (540) 347-9191 . Fax: (540) 349-1908

PRELIMINARY SUBDIVISION PLAN
THE HILLS AT OLD AUBURN

FAUQUIER COUNTY, VIRGINIA

CENTER MAGISTERIAL DISTRICT

DATE: 09/04/02

SCALE: 1"=100'

SHEET 3 OF 4

PRELIMINARY SUBD. - THE HILLS AT OLD AUBURN

PROJECT #02003-01