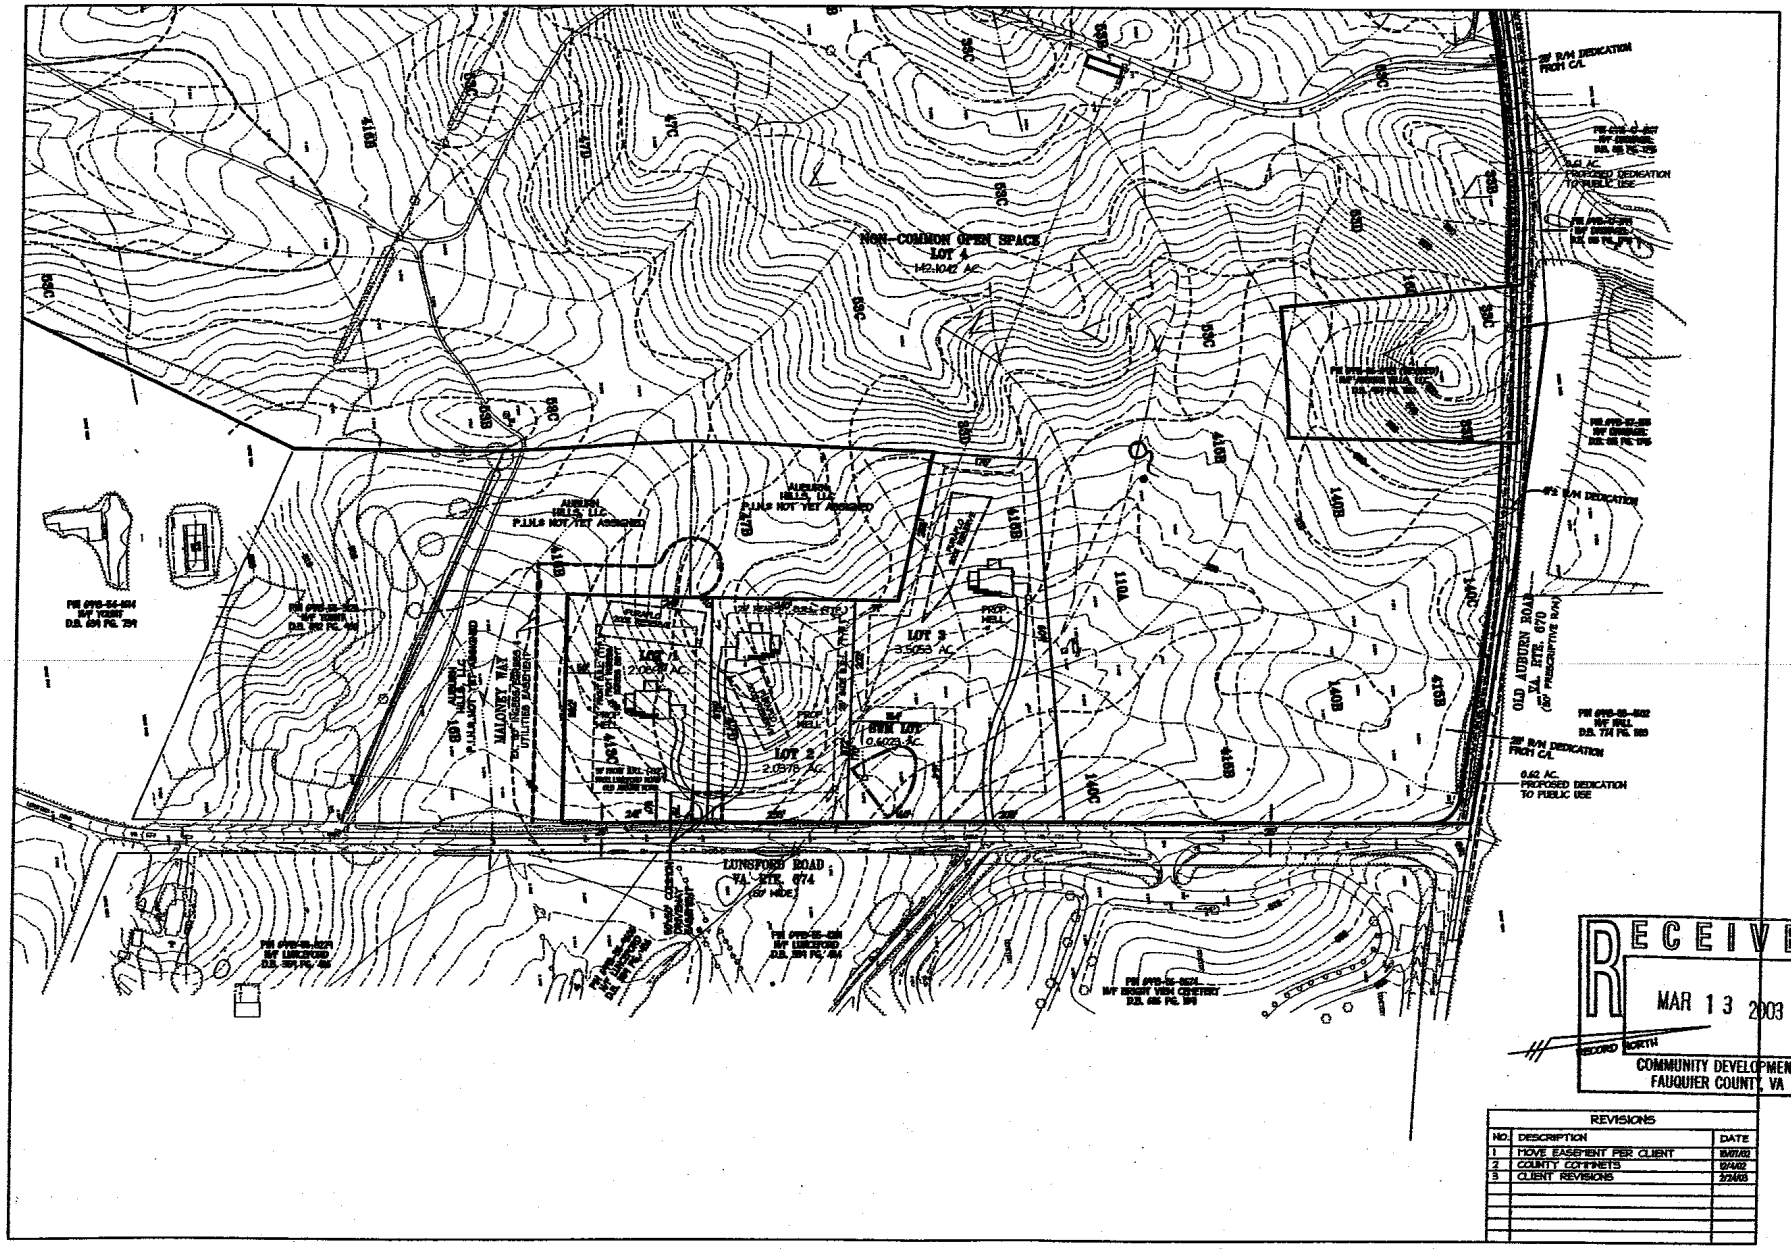

RECEIVED
MAR 13 2003
COMMUNITY DEVELOPMENT
FAUQUIER COUNTY, VA

REVISIONS		
NO.	DESCRIPTION	DATE
1	MOVE EASEMENT PER CLIENT	10/07/02
2	COUNTY COMMENTS	12/4/02
3	CLIENT REVISIONS	2/24/03

CARSON & HARRIS
ENGINEERS . SURVEYORS . PLANNERS
39 Garrett Street - Warrenton, Virginia 20186
Phone: (540) 347-0191 - Fax: (540) 349-1906

PRELIMINARY SUBDIVISION PLAN
THE HILLS AT OLD AUBURN

CENTER MAGISTERIAL DISTRICT — FAUQUIER COUNTY, VIRGINIA

DATE: 09/04/02
SCALE: 1"=100'
SHEET 3 OF 4

PRELIMINARY SUBD. - THE HILLS AT OLD AUBURN

PROJECT 902059-10