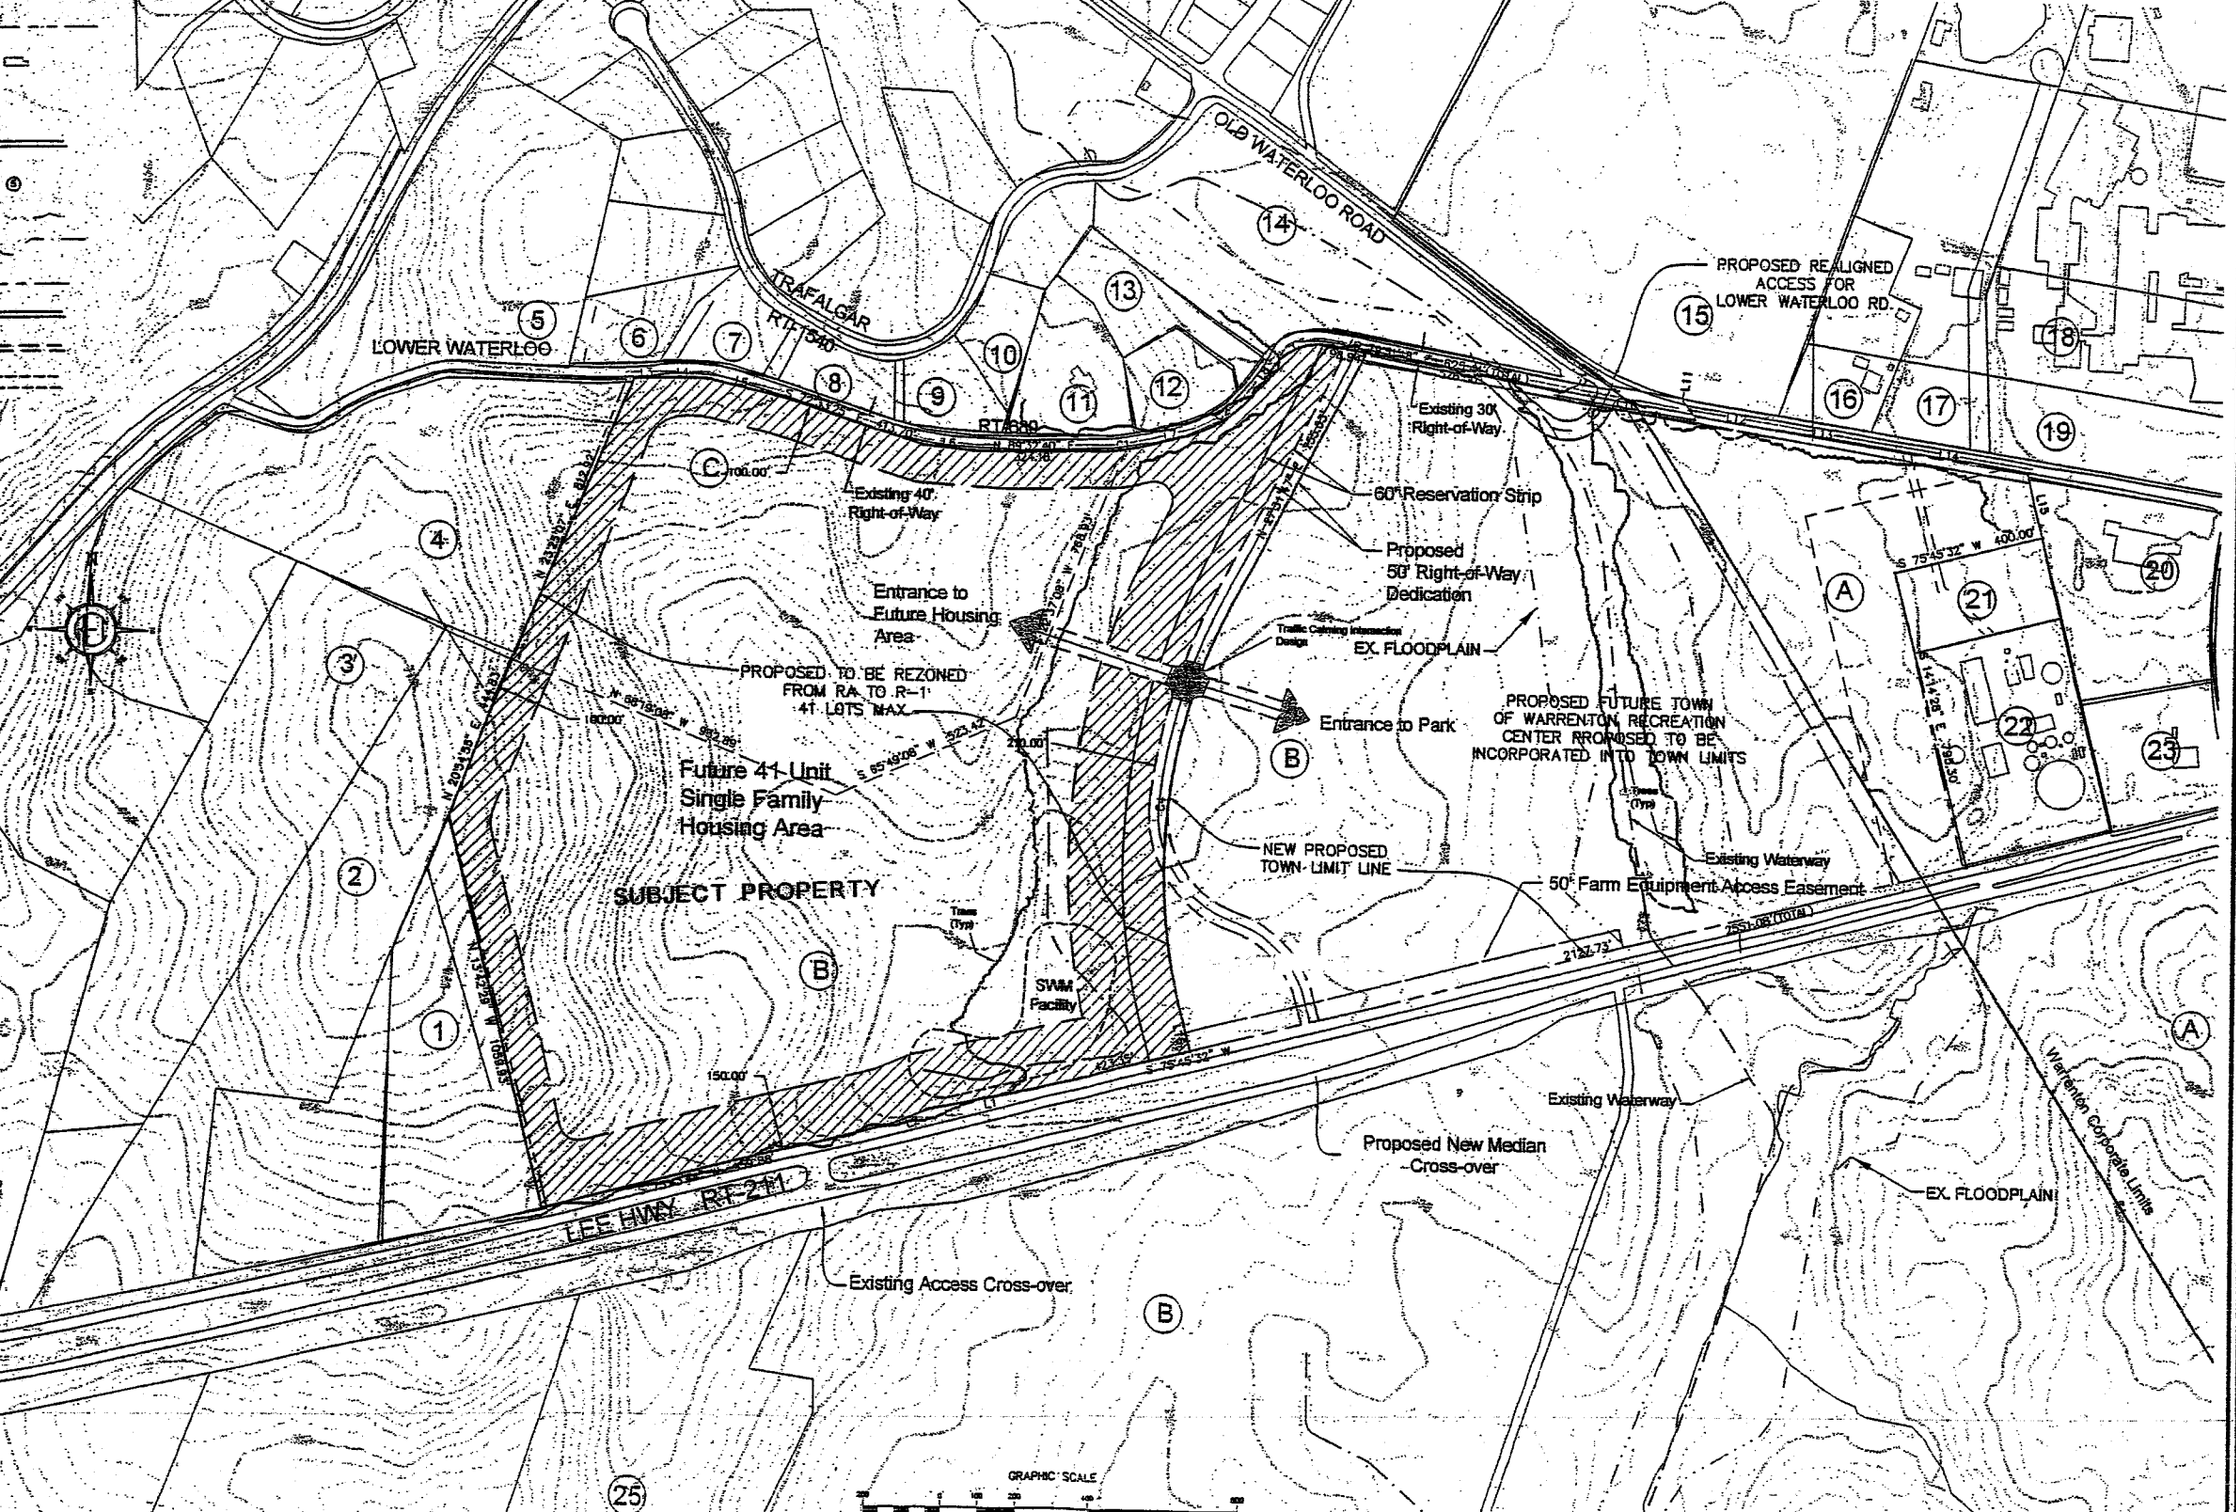

Rickmond Engineering, Inc.
Engineering Surveying Land Planning
1643 Merrimac Trail
Williamsburg, VA 23185
Voice: (757)229-1776
Fax: (757)229-4603
Vint Hill • P.O. Box 861647
Warrenton, VA 20187
Voice: (540)349-7730
Fax: (540)349-7731
www.rickmond.com

Designed By: PAB
Drawn By:
Scale: 1" = 200'
Date: 01/02/03

COMMONWEALTH OF VIRGINIA
PAUL A. BERNARD
No. 012668
1/10/03
PROFESSIONAL ENGINEER

No.	By	Revision	App.	Date

Leonard's Farm
esidual Property
neral Development Plan
Rezoning Application

Vintage