DIVISION OF OTT PROPERTY

LEE DISTRICT, FAUQUIER CO., VA.

Date: APRIL 30, 1992 Project No.: 3457	**VH&D INC.** Land Planners & Surveyors WARRENTON, VIRGINIA 22186	Scale: 1" = 400' Sheet 1 of 5

(OLD)
TAX SECTION: 109
PARCEL: 71
TAX SECTION: 7808
PARCEL: 02-6829-000

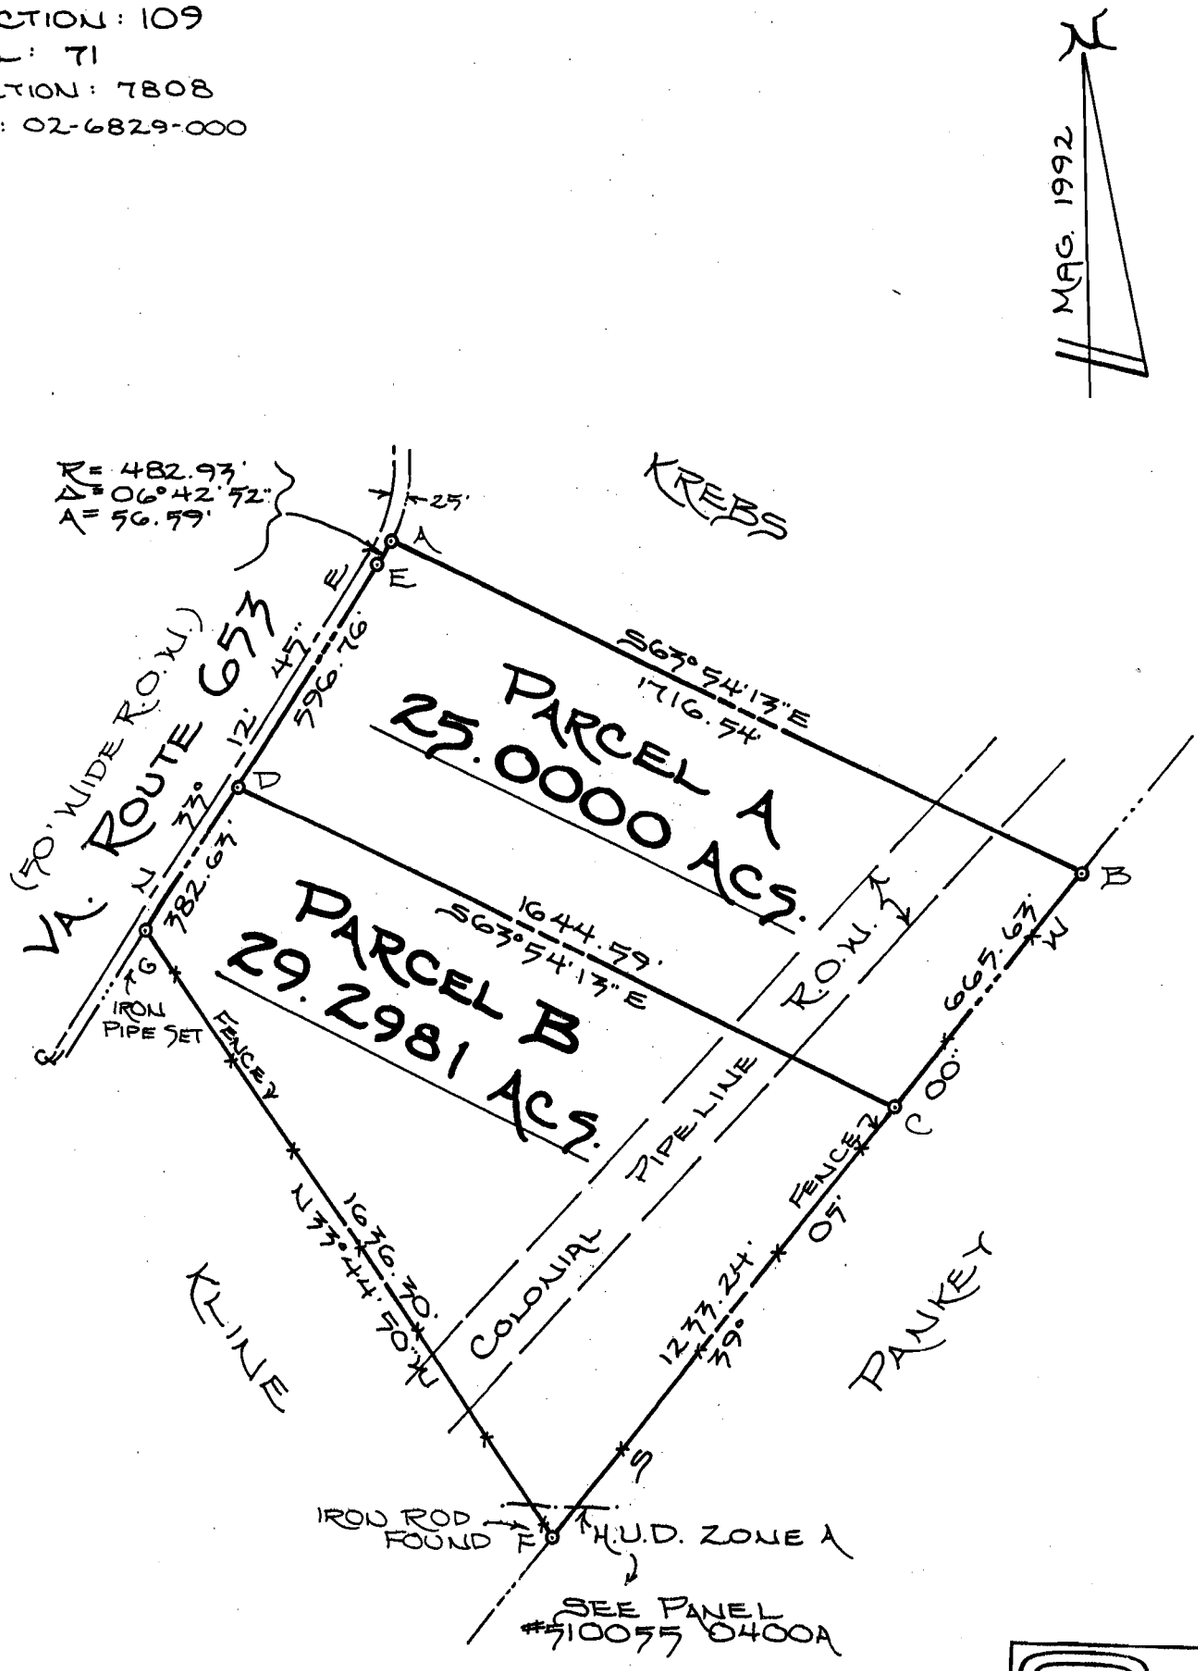

THIS LOT WAS CREATED FOR USE FOR SOLELY AGRICULTURAL PURPOSES AND IS NOT APPROVED FOR AN INDIVIDUAL SEWAGE DISPOSAL SYSTEM. THIS LOT MAY NOT BE USED FOR ANY PURPOSE OTHER THAN AGRICULTURAL PURPOSES AS DEFINED ABOVE UNTIL A PERMIT FOR AN INDIVIDUAL SEWAGE DISPOSAL SYSTEM IS APPROVED BY THE FAUQUIER COUNTY HEALTH DEPARTMENT PURSUANT TO THE REQUIREMENTS OF CHAPTER 17 OF THE FAUQUIER COUNTY CODE OR PUBLIC SEWER IS EXTENDED AND AVAILABLE TO THE LOT.

RECEIVED
OCT 27 2005
FAUQUIER COUNTY
COMMUNITY DEVELOPMENT