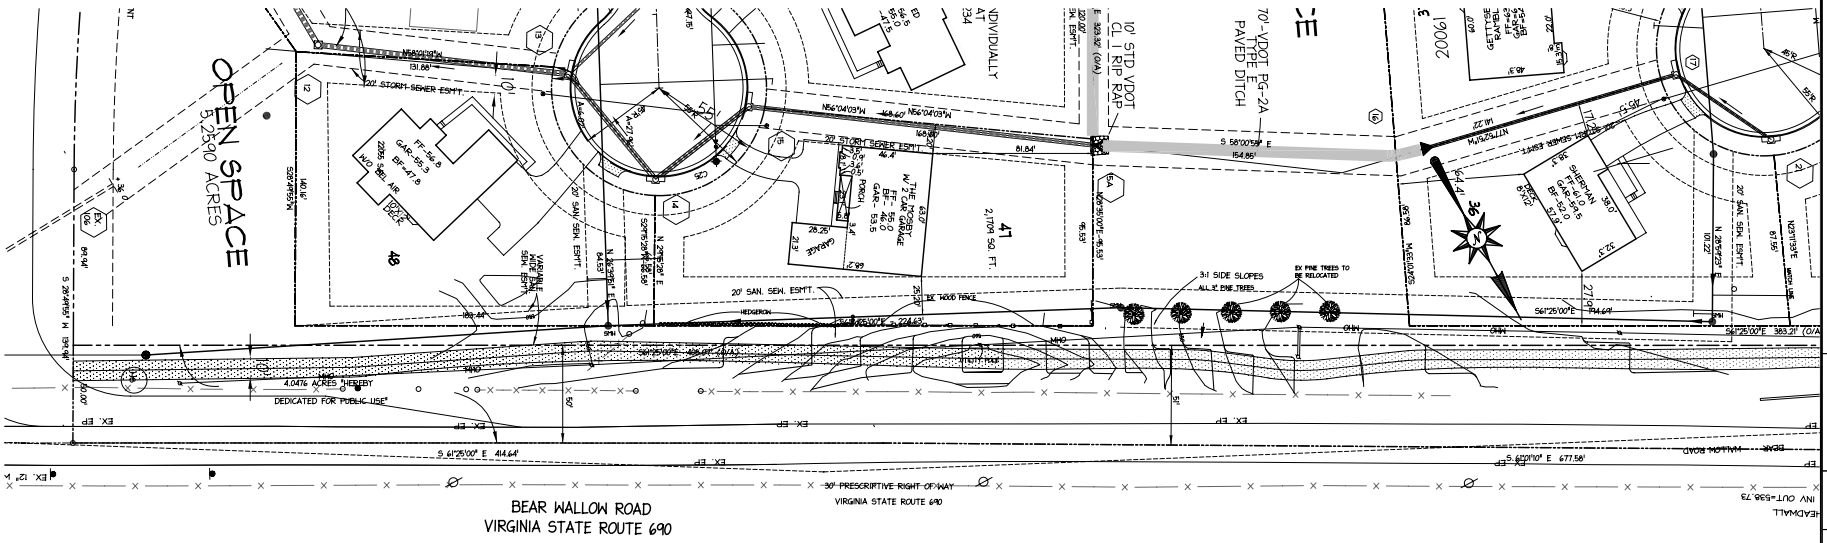

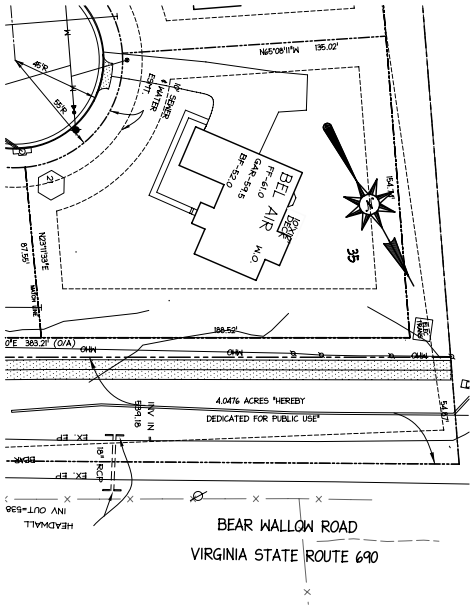

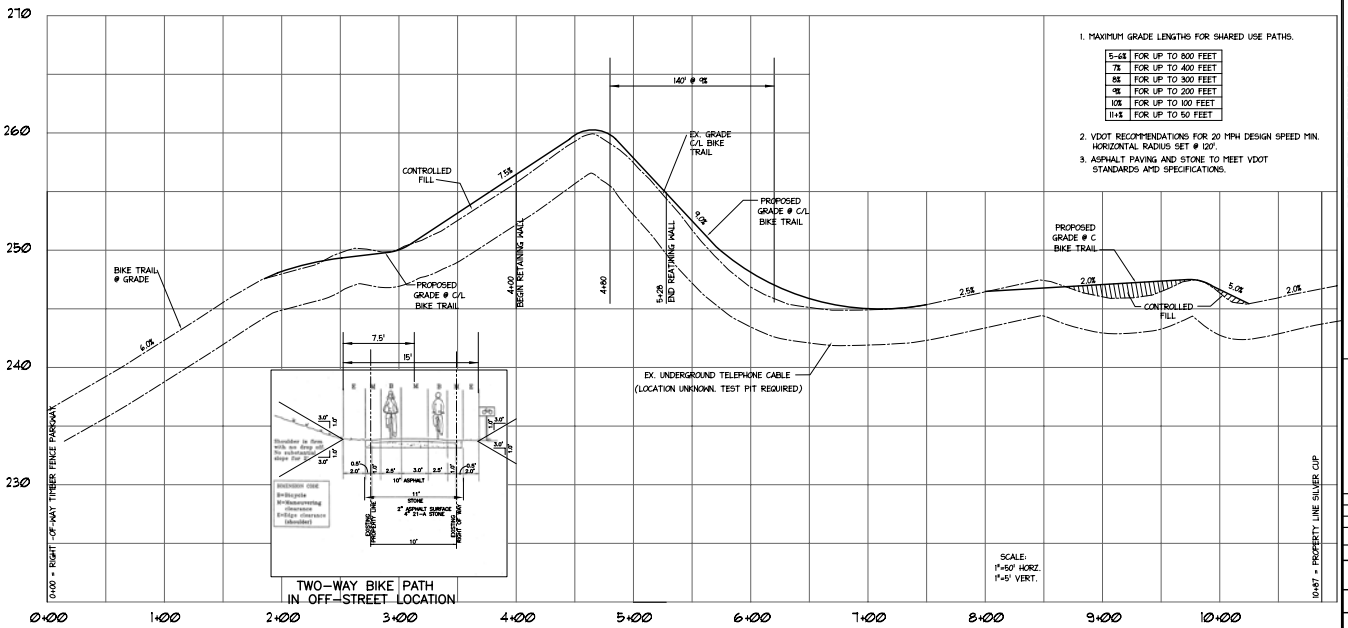

Dewberry & Davis LLC
4605 Carr Drive, Fredericksburg, Virginia 22408
☎(540) 891-9221 FAX(540) 891-9231
Engineers Planners Surveyors

REVISION	DATE	CLIENT COMMENTS
	12/22/05	

BIKE TRAIL EXHIBIT
SILVER CUP SUBDIVISION
SECTION ONE
MARSHALL MAGISTERIAL DISTRICT
FAUQUIER COUNTY, VIRGINIA

COMMONWEALTH OF VIRGINIA
GARY E. KNISELEY
(LICENSE) NO.
No. 15310
PROFESSIONAL ENGINEER

ENGINEER'S SEAL

Drawn By:	TMP
Designed By:	TMP
Checked By:	GEK
Date:	04/13/05
Scale:	1"=30'
County Plan Number:	N/A
Sheet:	1 of 2
D&D File Number:	00-025
D&D Drawing Number:	05-D-120