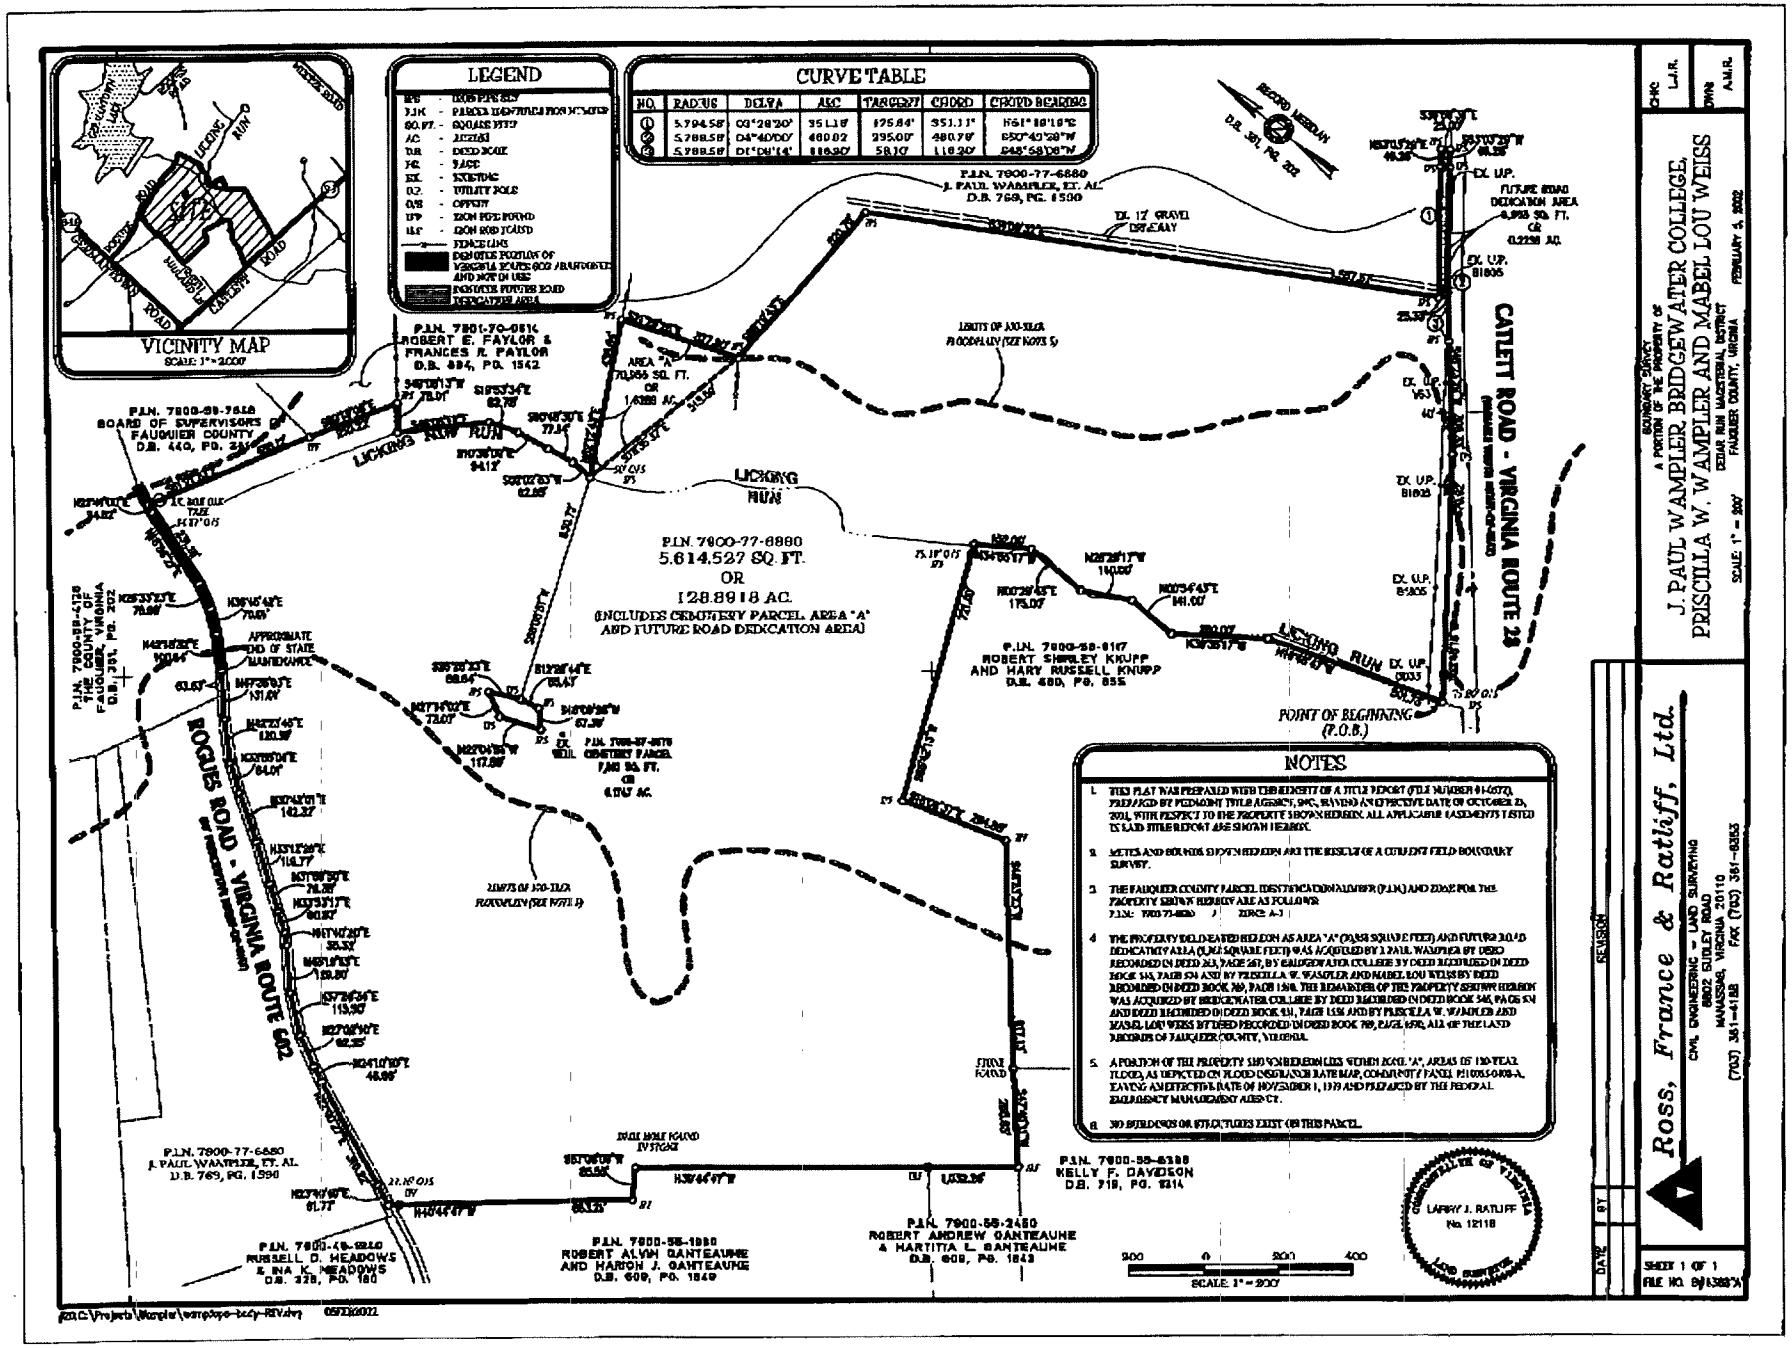
LEGEND
CURVE TABLE
VICINITY MAP
SCALE: 1" = 2000'
P.I.N. 7900-77-6880
J. PAUL WAMPLER, ET. AL.
D.B. 769, PG. 1590
P.I.N. 7901-70-0614
ROBERT E. FAYLOR &
FRANCES R. FAYLOR
D.B. 894, PG. 1542
P.I.N. 7900-59-7648
BOARD OF SUPERVISORS OF
FAUQUIER COUNTY
D.B. 440, PG. 2
P.I.N. 7900-77-6880
5.614.527 SQ. FT.
OR
128.8918 AC.
(INCLUDES CEMETERY PARCEL AREA "A"
AND FUTURE ROAD DEDICATION AREA)
P.I.N. 7900-58-6117
ROBERT SHIRLEY KNUPP
AND HARY RUSSELL KNUPP
D.B. 480, PG. 855
P.I.N. 7900-58-6388
KELLY F. DAVIDSON
D.B. 719, PG. 1314
P.I.N. 7900-55-2450
ROBERT ANDREW GANTEAUME
& HARTITIA L. GANTEAUME
D.B. 609, PG. 1843
P.I.N. 7900-55-1980
ROBERT ALVIN GANTEAUME
AND HARION J. GANTEAUME
D.B. 609, PG. 1849
P.I.N. 7900-49-9240
RUSSELL D. MEADOWS
& INA K. MEADOWS
D.B. 328, PG. 180
P.I.N. 7900-77-6880
J. PAUL WAMPLER, ET. AL.
D.B. 769, PG. 1590
LICKING RUN
ROGUES ROAD - VIRGINIA ROUTE 602
CATLETT ROAD - VIRGINIA ROUTE 28
POINT OF BEGINNING
(P.O.B.)
NOTES
SCALE: 1" = 200'
LARRY J. RATLIFF
No. 12118
J. PAUL WAMPLER BRIDGEWATER COLLEGE,
PRISCILLA W. WAMPLER AND MABEL LOU WEISS
Ross, France & Ratliff, Ltd.
CIVIL ENGINEERING - LAND SURVEYING
8802 SUDLEY ROAD
MANASSAS, VIRGINIA 20110
(703) 361-4188 FAX (703) 361-6353
SHEET 1 OF 1
FILE NO. 8/1383A