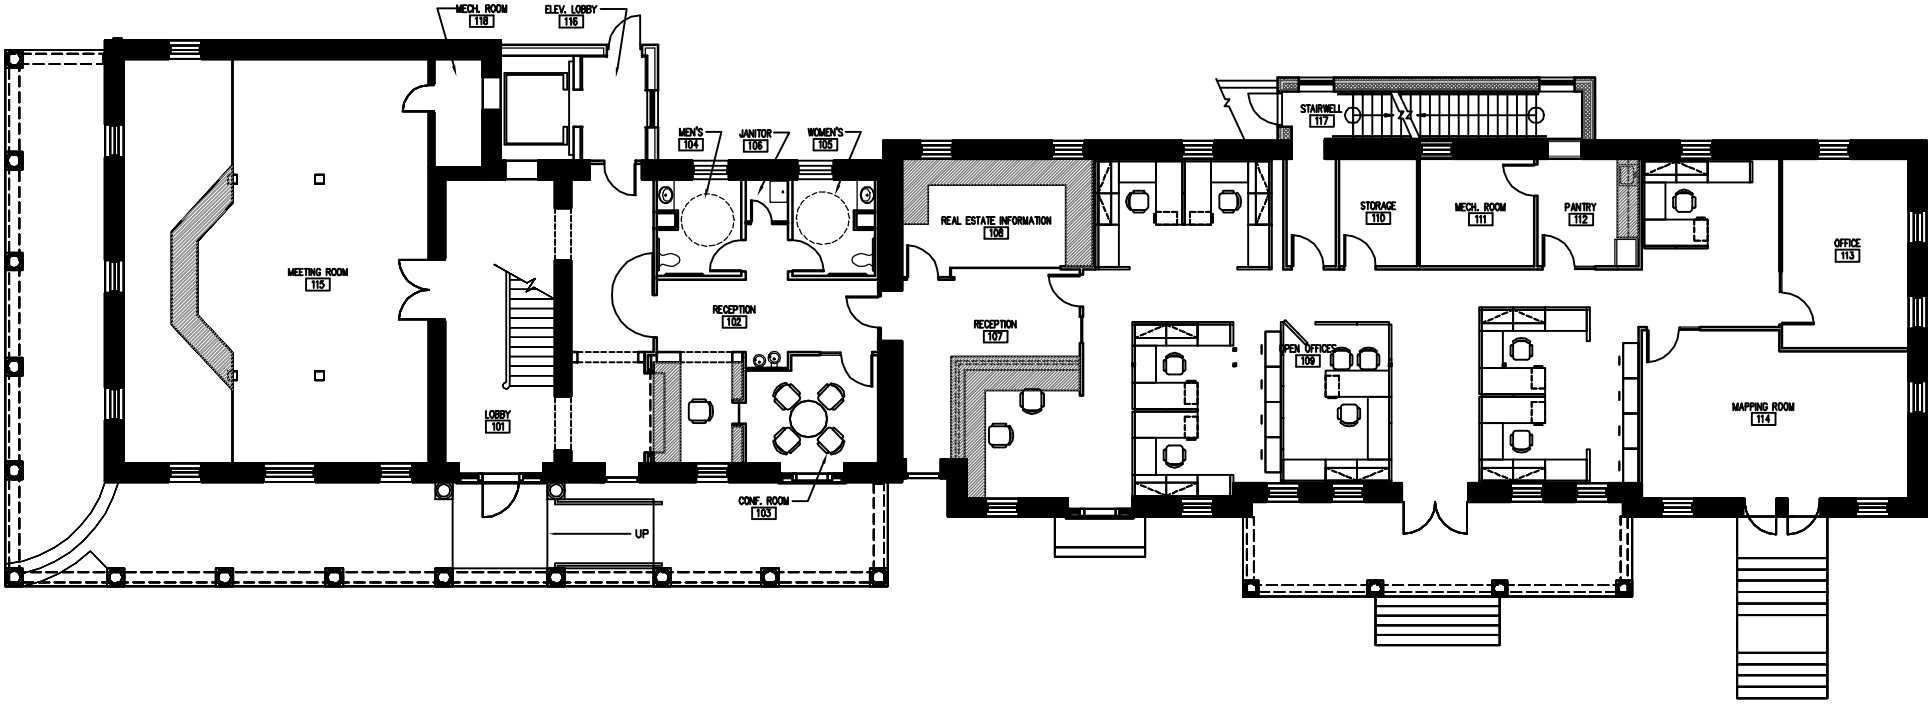
MECH. ROOM
118
ELEV. LOBBY
116
MEETING ROOM
115
LOBBY
101
UP
MEN'S
104
JANITOR
106
WOMEN'S
105
RECEPTION
102
CONF. ROOM
103
REAL ESTATE INFORMATION
108
RECEPTION
107
STAIRWELL
117
STORAGE
110
MECH. ROOM
111
PANTRY
112
OFFICE
113
OPEN OFFICES
109
MAPPING ROOM
114