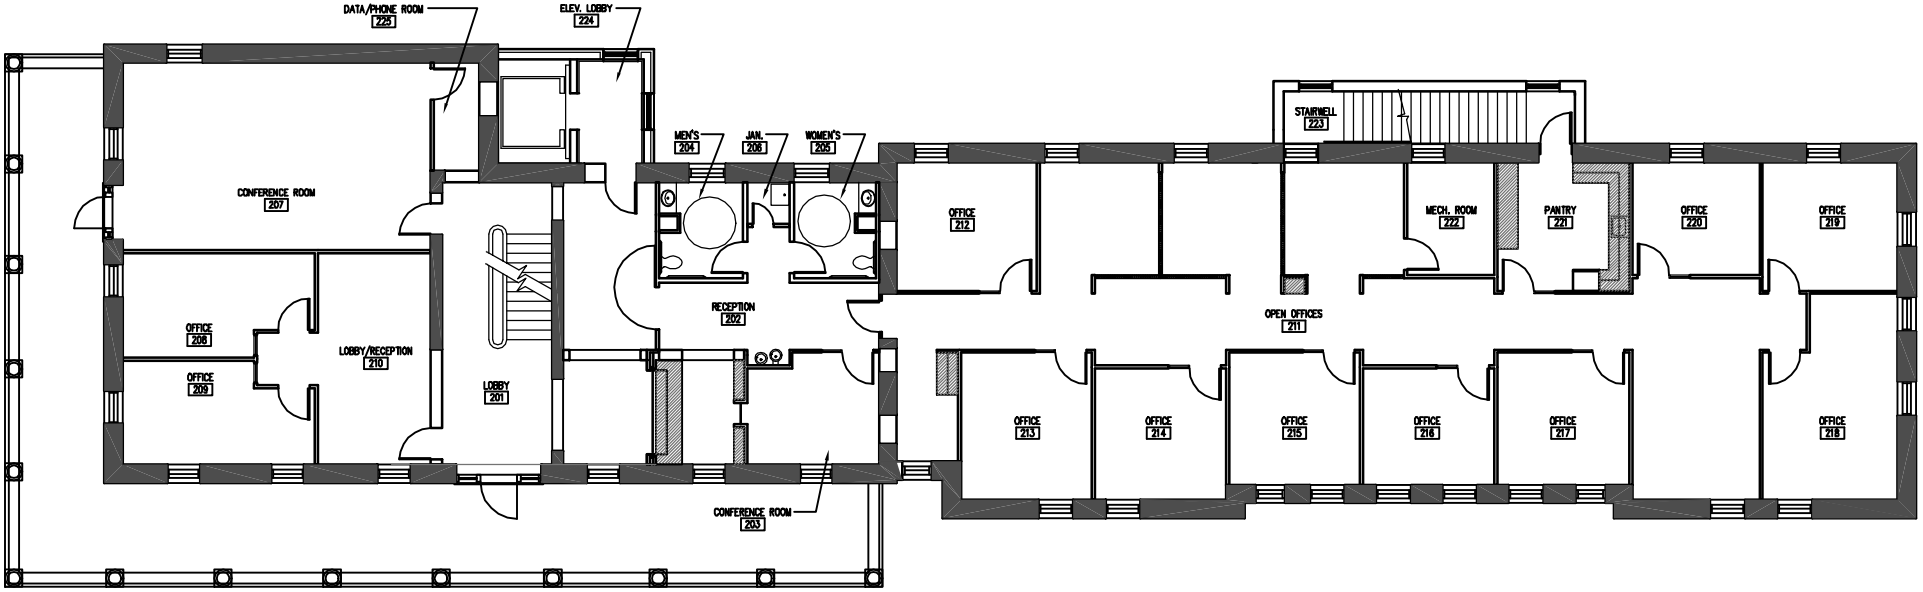
DATA/PHONE ROOM
225
ELEV. LOBBY
224
CONFERENCE ROOM
207
OFFICE
208
OFFICE
209
LOBBY/RECEPTION
210
LOBBY
201
MEN'S
204
JAN.
206
WOMEN'S
205
RECEPTION
202
CONFERENCE ROOM
203
STAIRWELL
223
OFFICE
212
MECH. ROOM
222
PANTRY
221
OFFICE
220
OFFICE
219
OPEN OFFICES
211
OFFICE
213
OFFICE
214
OFFICE
215
OFFICE
216
OFFICE
217
OFFICE
218