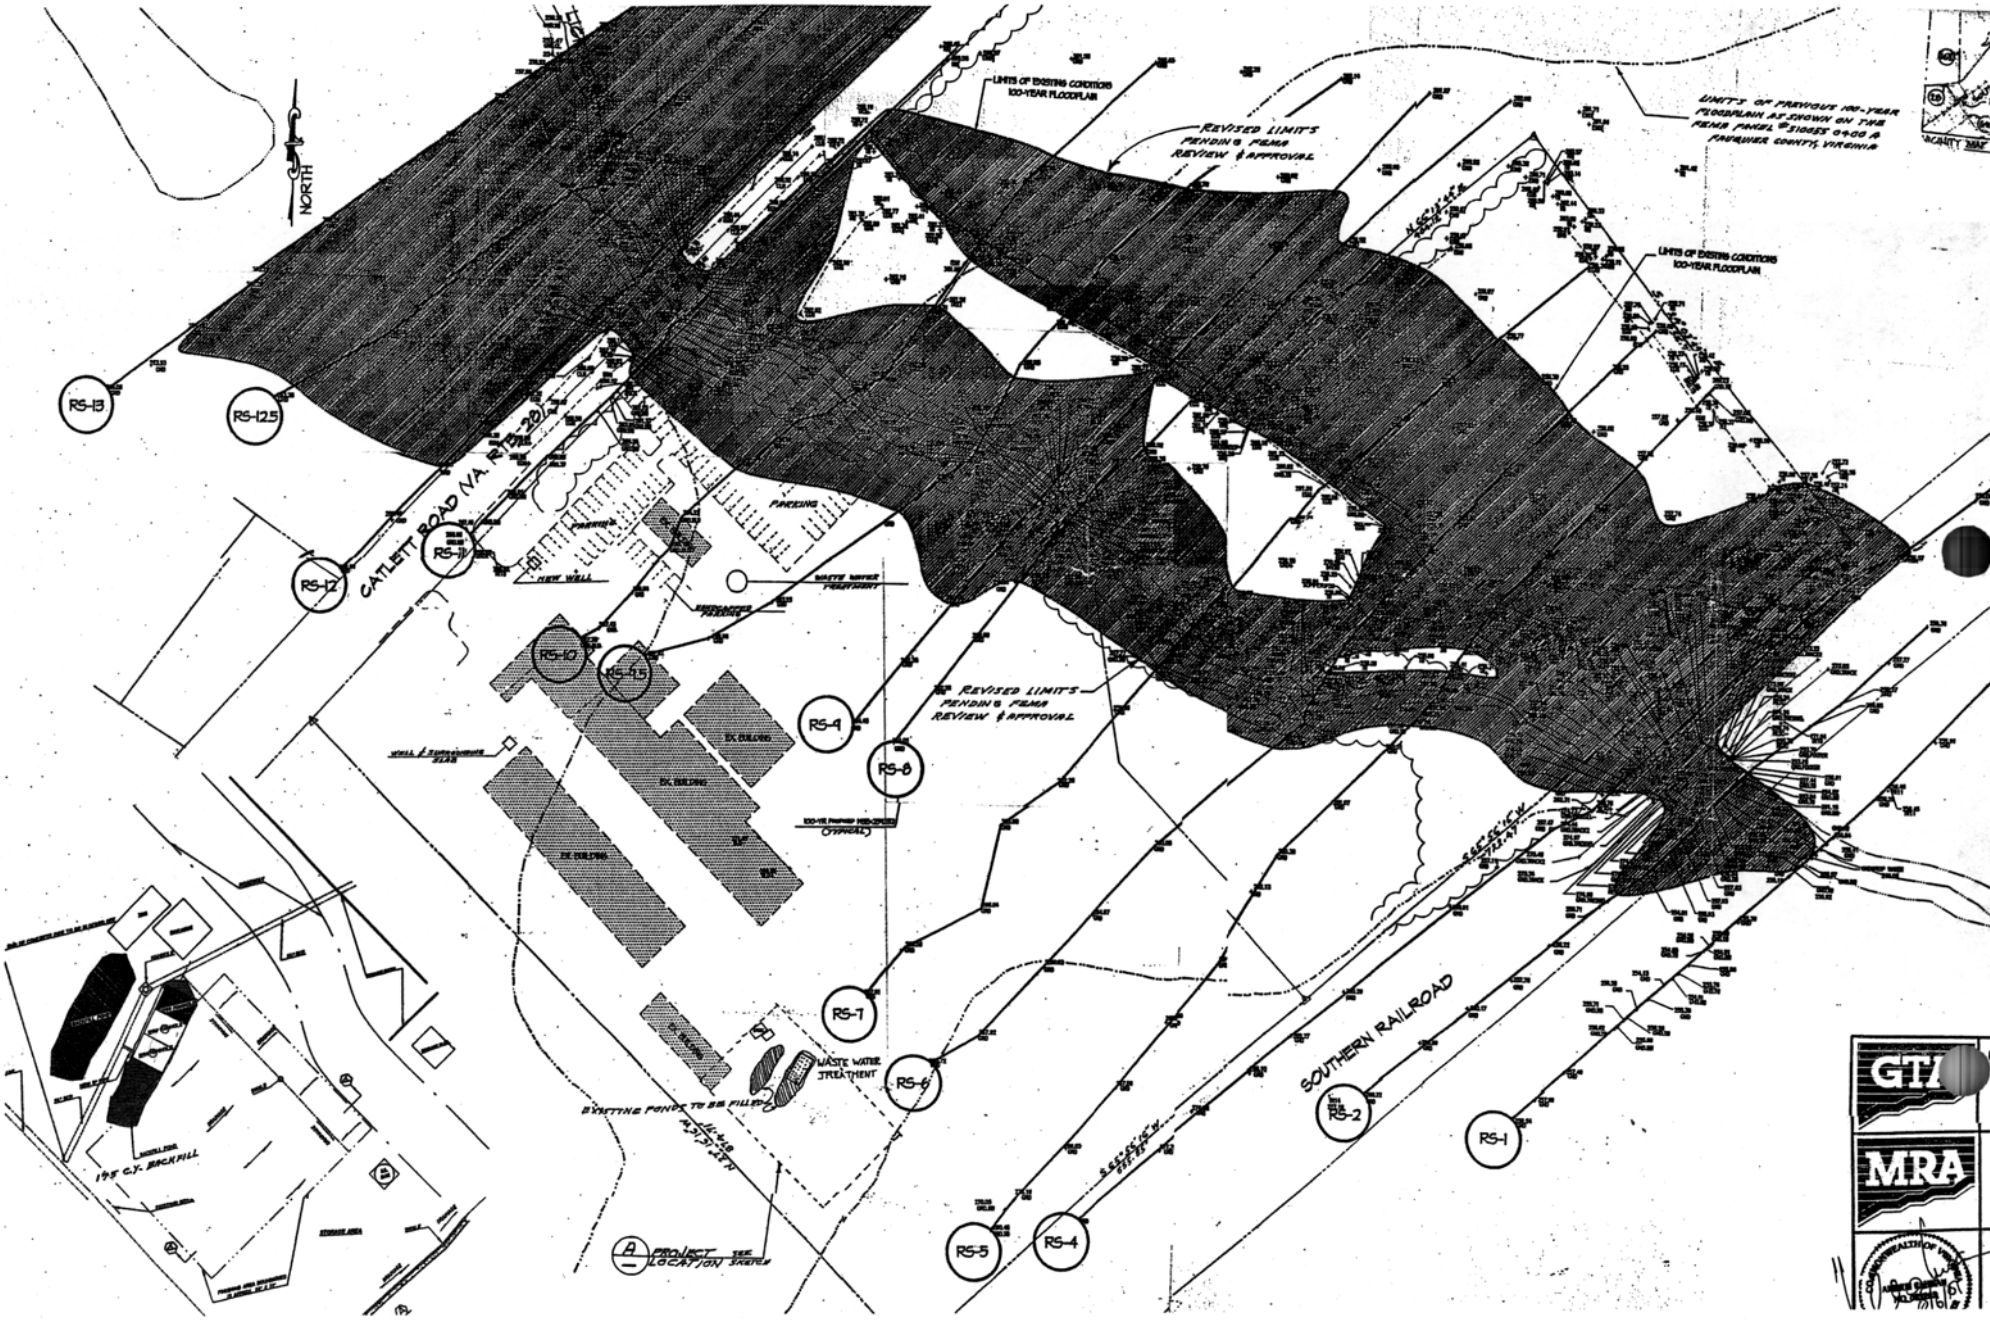
NORTH
LIMITS OF EXISTING CONDITIONS 100-YEAR FLOODPLAIN
REVISED LIMITS PENDING FEMA REVIEW & APPROVAL
LIMITS OF PREVIOUS 100-YEAR FLOODPLAIN AS SHOWN ON THE FEMA PANEL #310055 0400 A FAUQUIER COUNTY, VIRGINIA
LIMITS OF EXISTING CONDITIONS 100-YEAR FLOODPLAIN
RS-13
RS-12.5
RS-12
RS-11
RS-10
RS-9.5
RS-9
RS-8
RS-7
RS-6
RS-5
RS-4
RS-2
RS-1
CATLETT ROAD (VA. RTE-28)
PARKING
NEW WELL
WASTE WATER TREATMENT
EX. BUILDING
REVISED LIMITS PENDING FEMA REVIEW & APPROVAL
SOUTHERN RAILROAD
WASTE WATER TREATMENT
EXISTING PONDS TO BE FILLED
145 C.Y. BACKFILL
PROJECT LOCATION SEE SKETCH
GTI
MRA