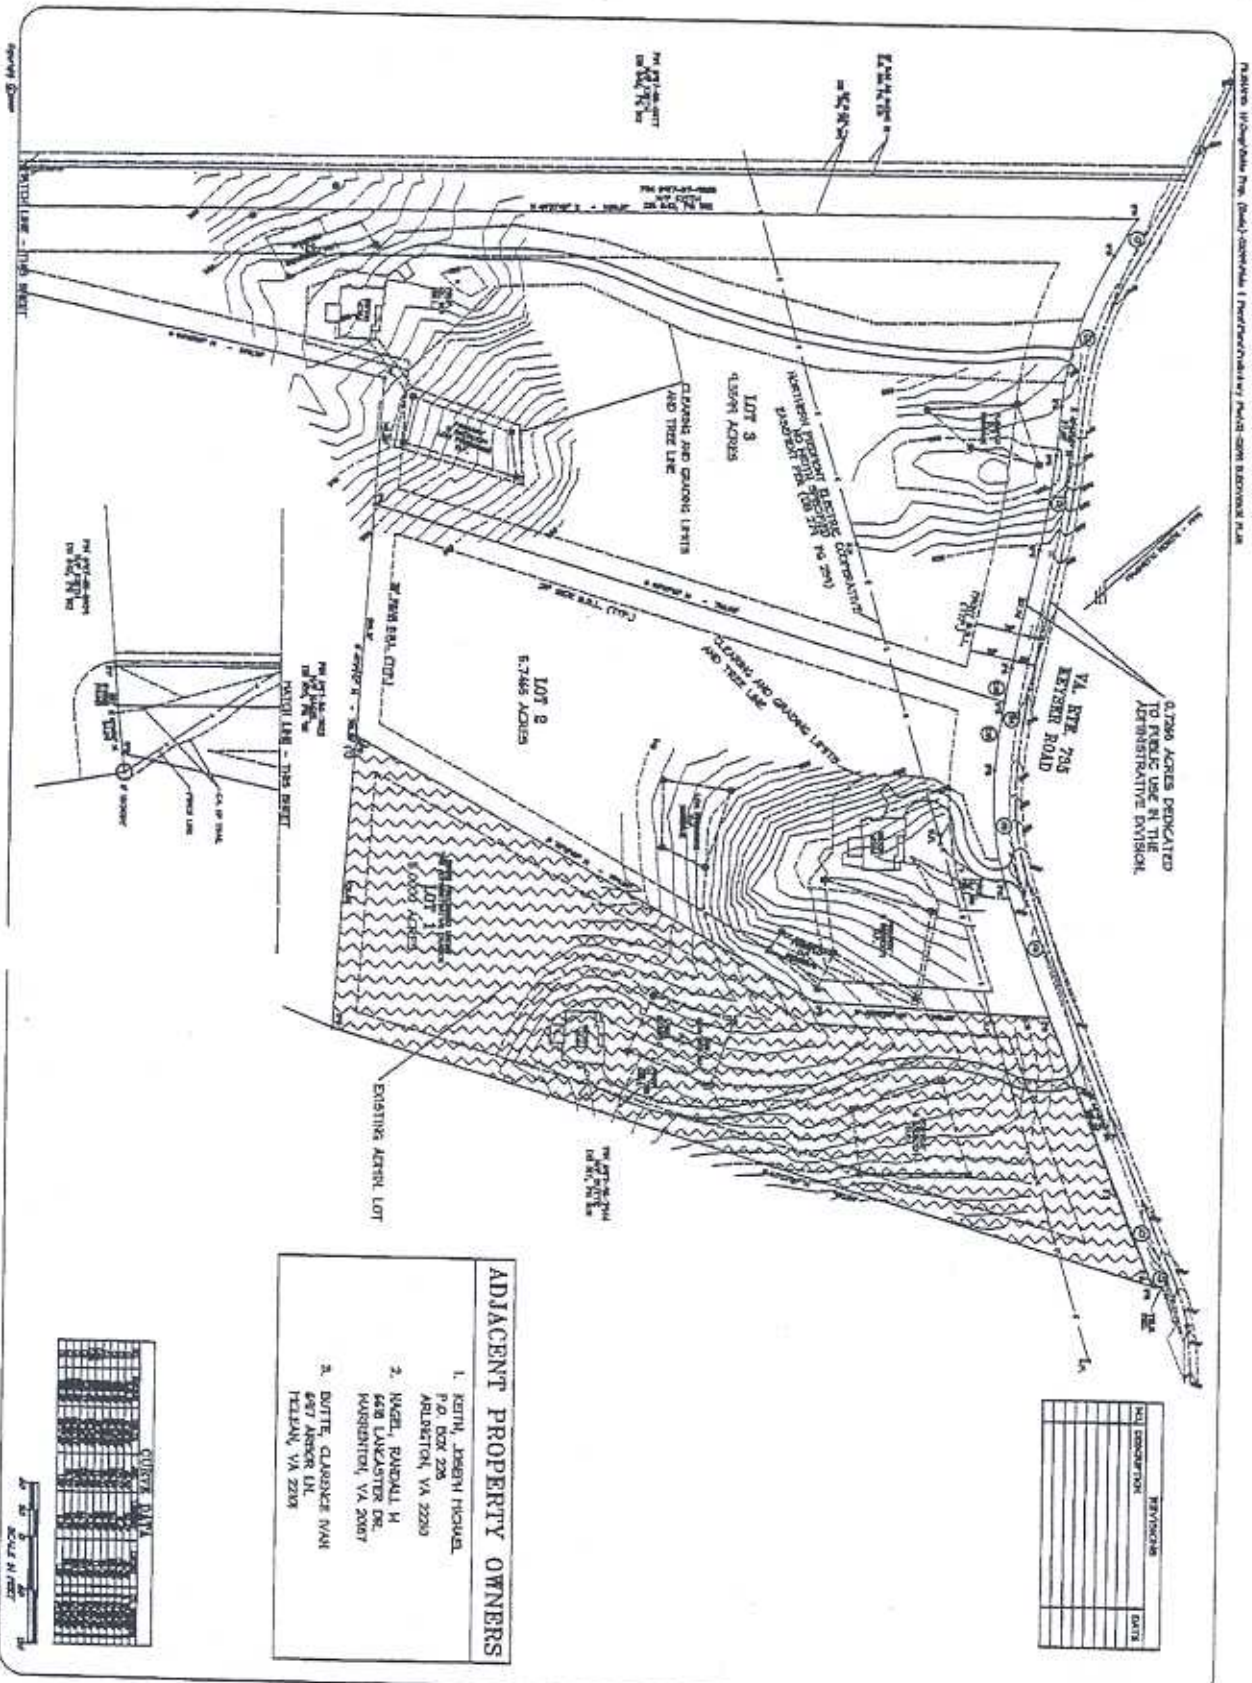

PRELIMINARY SUBDIVISION PLAN
RIVENDELL HOMES
AT KEYSER ROAD

MARSHALL MAGISTERIAL DISTRICT FAUQUIER COUNTY, VIRGINIA

DATE: 04/16/05
SCALE: 1" = 60'
SHEET 2 OF 4

CARSON AND HARRIS
ENGINEERS . SURVEYORS . PLANNERS
410 Rosedale Court - Suite 200 - Warrenton, Virginia 20186
Phone: (540) 347-9121 · Fax: (540) 349-1905

PRELIMINARY PLAN RIVENDELL HOMES AT KEYSER ROAD