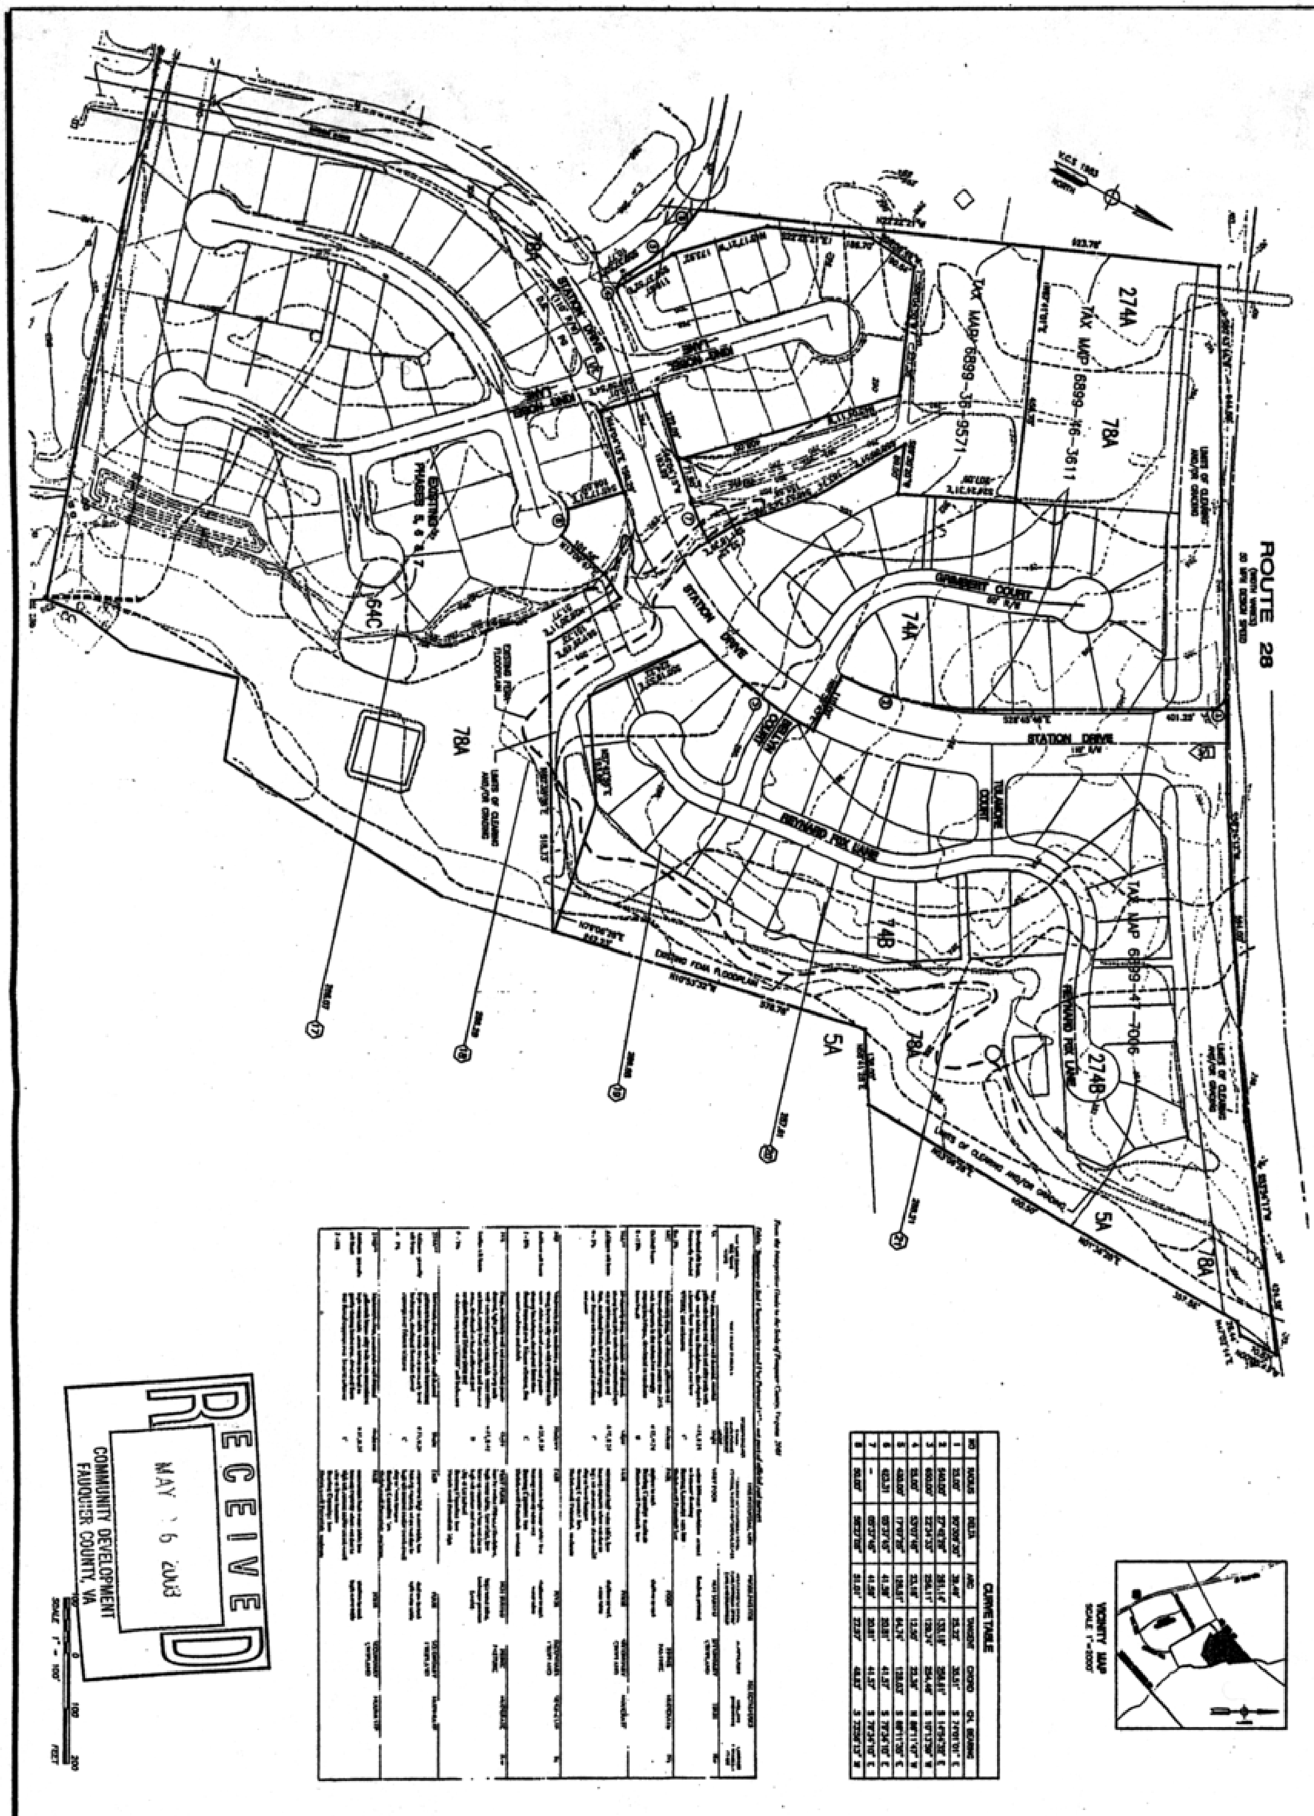

REVISIONS:		

SPECIAL EXCEPTION PLAT

CEDAR BROOKE

LEE MAGISTERIAL DISTRICT
FAUQUIER COUNTY, VIRGINIA

Patton Harris Rust & Associates, pc
Engineers. Surveyors. Planners. Landscape Architects.
PHR+A
12596 Darby Brooke Court
Woodbridge, VA 22192
T 703.497.1122
F 703.494.6893

SURVEY: C & H	DATE: MAY 15, 2003
DESIGN: RY	DRAWN: YGS
CHKD.: RAP	SCALE: 1" = 100'
SHEET 1 OF 1	FILE NO.: 11348-1-0

FILE NAME: P:\PROJECT\11348\1-0\ENG\PLANS\SPECIAL EXCEPTION.dwg