jwgs\Culpeper Farmers CO-OP - 03095\Plats & Plans\special exception\02-03095-2.dwg, 6/11/2004 8:46:47 AM

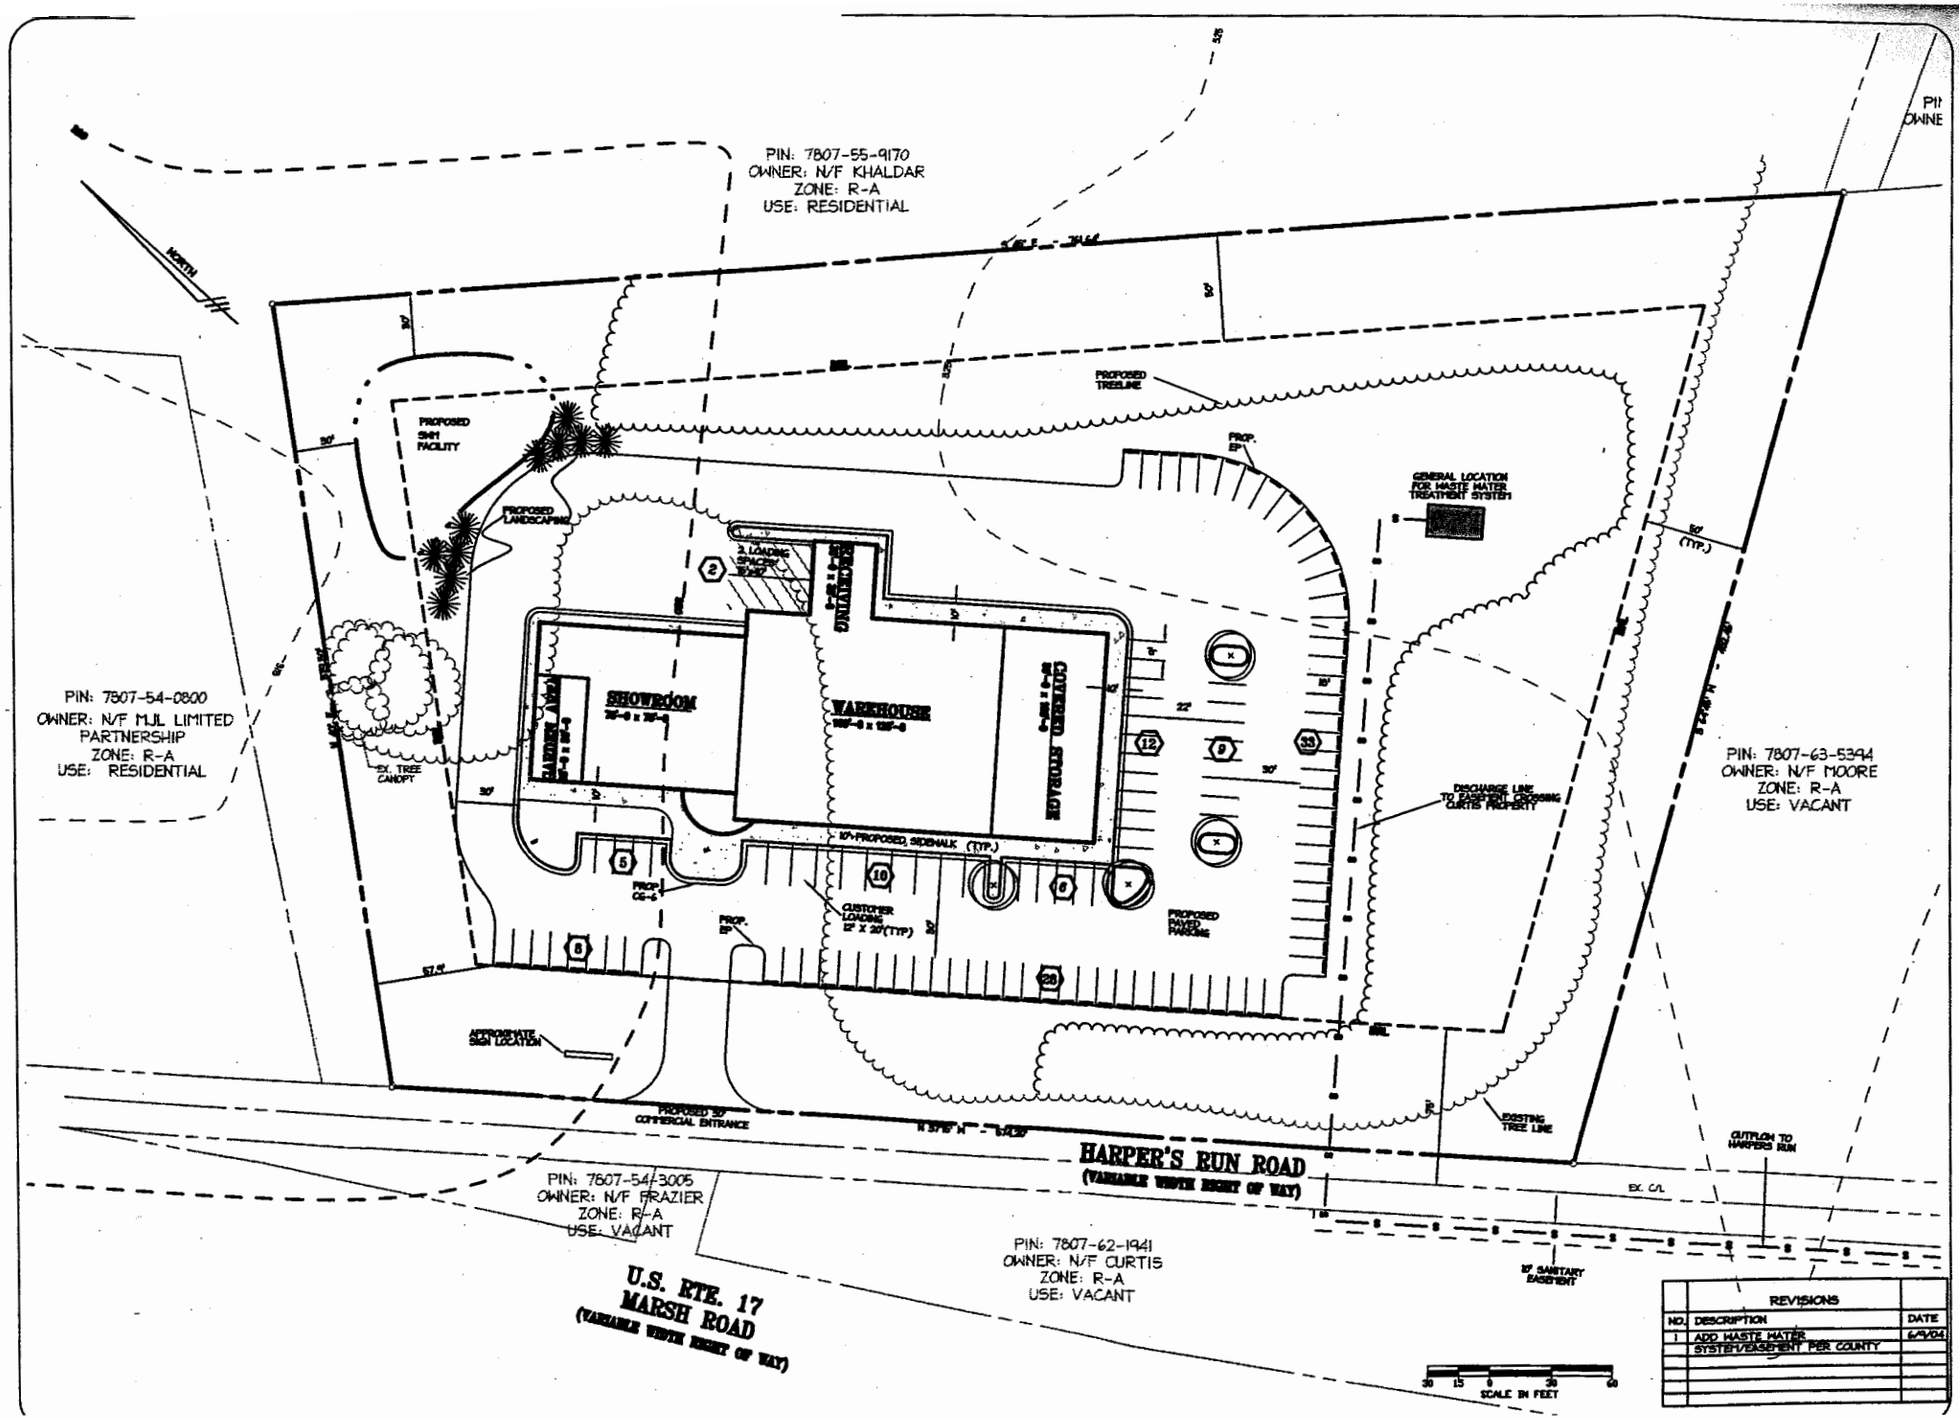

REVISIONS		
NO.	DESCRIPTION	DATE
1	ADD WASTE WATER SYSTEM/EASEMENT PER COUNTY	6/9/04

CARSON & HARRIS
ENGINEERS · SURVEYORS · PLANNERS
410 Rosedale Court · Suite 200 · Warrenton, Virginia 20186
Phone: (540) 347-9191 · Fax: (540) 349-1005
www.carsonandharris.com

SPECIAL EXCEPTION PLAT
FARM SUPPLY ESTABLISHMENT
CULPEPER FARMERS' COOPERATIVE, INC.

CEDAR RUN MAGISTERIAL DISTRICT
FAUQUIER COUNTY, VIRGINIA

COMMONWEALTH OF VIRGINIA
JAMES E. ASHLEY
NO. 026773

DATE: APRIL, 2004
SCALE: 1" = 30'
SHEET 2 OF 2

PROJECT SPECIAL EXCEPTION PLAT