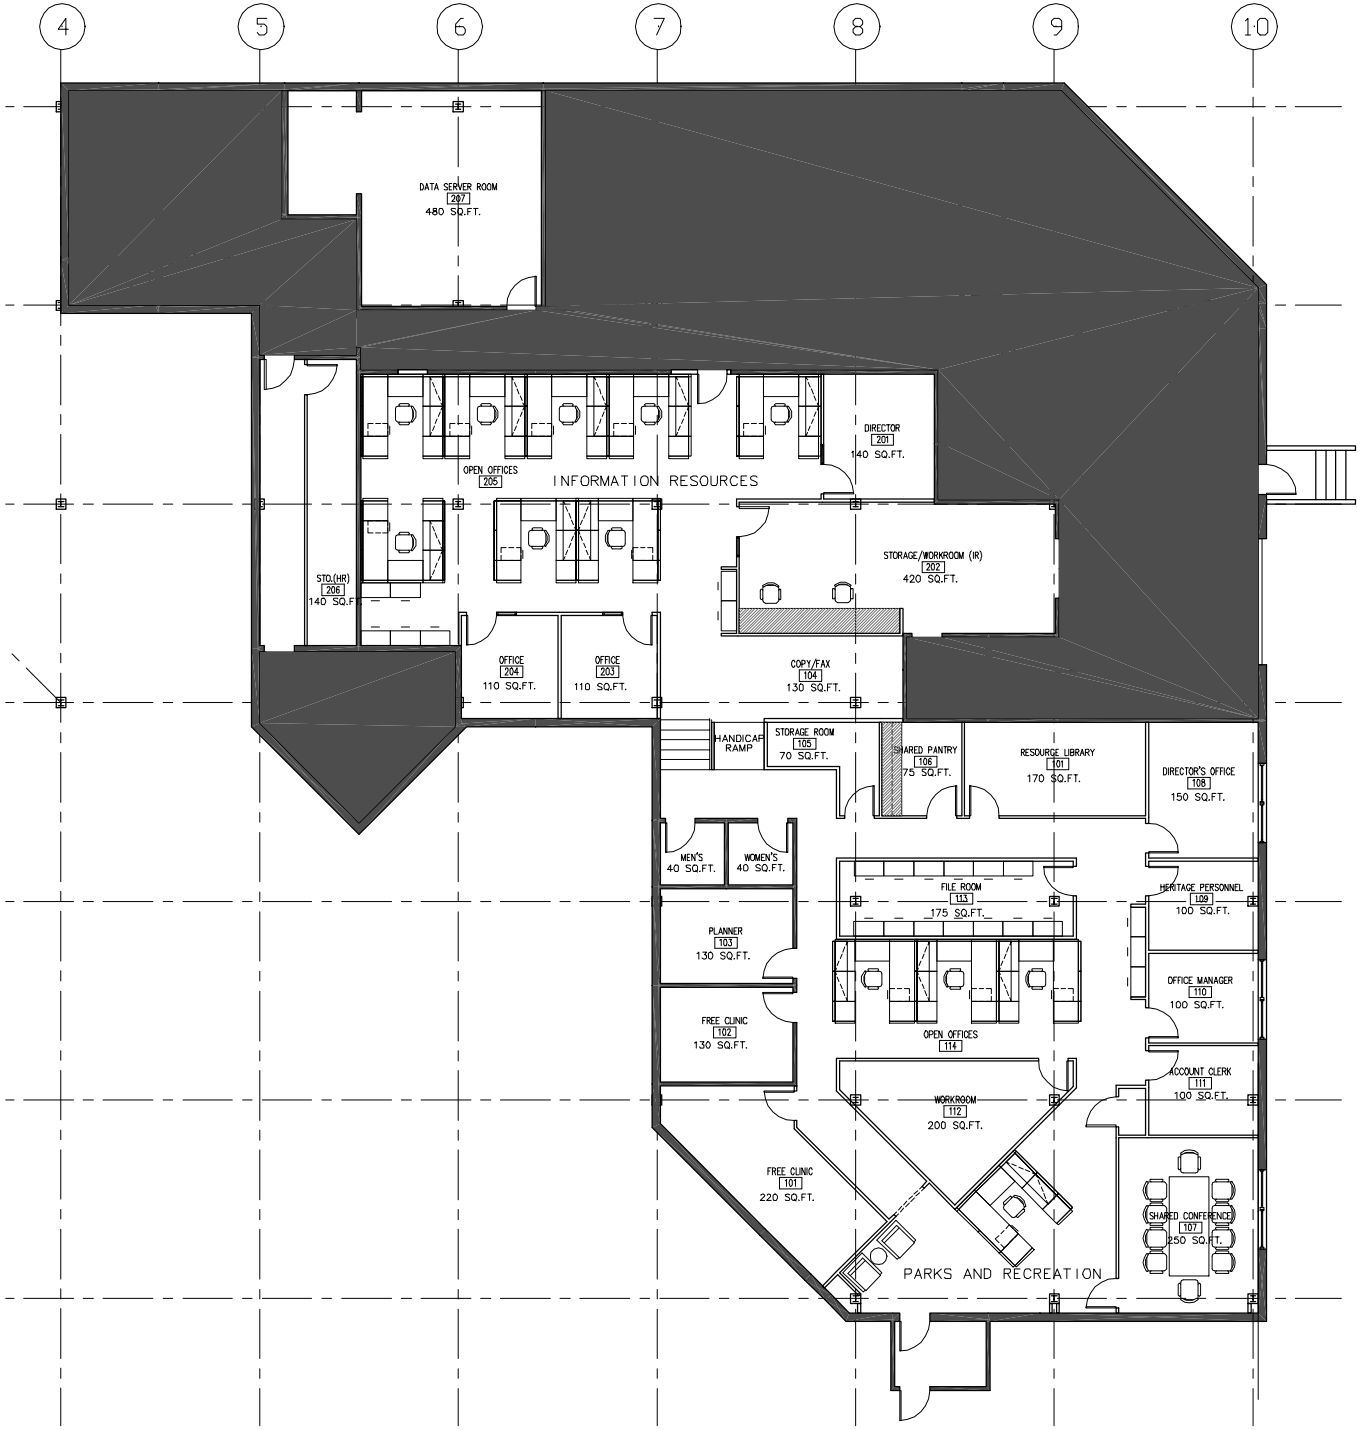
4
5
6
7
8
9
10
DATA SERVER ROOM
207
480 SQ.FT.
DIRECTOR
201
140 SQ.FT.
OPEN OFFICES
205
INFORMATION RESOURCES
STO.(HR)
206
140 SQ.FT.
STORAGE/WORKROOM (IR)
202
420 SQ.FT.
OFFICE
204
110 SQ.FT.
OFFICE
203
110 SQ.FT.
COPY/FAX
104
130 SQ.FT.
HANDICAP RAMP
STORAGE ROOM
105
70 SQ.FT.
SHARED PANTRY
106
75 SQ.FT.
RESOURCE LIBRARY
101
170 SQ.FT.
DIRECTOR'S OFFICE
108
150 SQ.FT.
MEN'S
40 SQ.FT.
WOMEN'S
40 SQ.FT.
FILE ROOM
113
175 SQ.FT.
HERITAGE PERSONNEL
109
100 SQ.FT.
PLANNER
103
130 SQ.FT.
OFFICE MANAGER
110
100 SQ.FT.
FREE CLINIC
102
130 SQ.FT.
OPEN OFFICES
114
ACCOUNT CLERK
111
100 SQ.FT.
WORKROOM
112
200 SQ.FT.
FREE CLINIC
101
220 SQ.FT.
SHARED CONFERENCE
107
250 SQ.FT.
PARKS AND RECREATION