ATTACHMENT 1

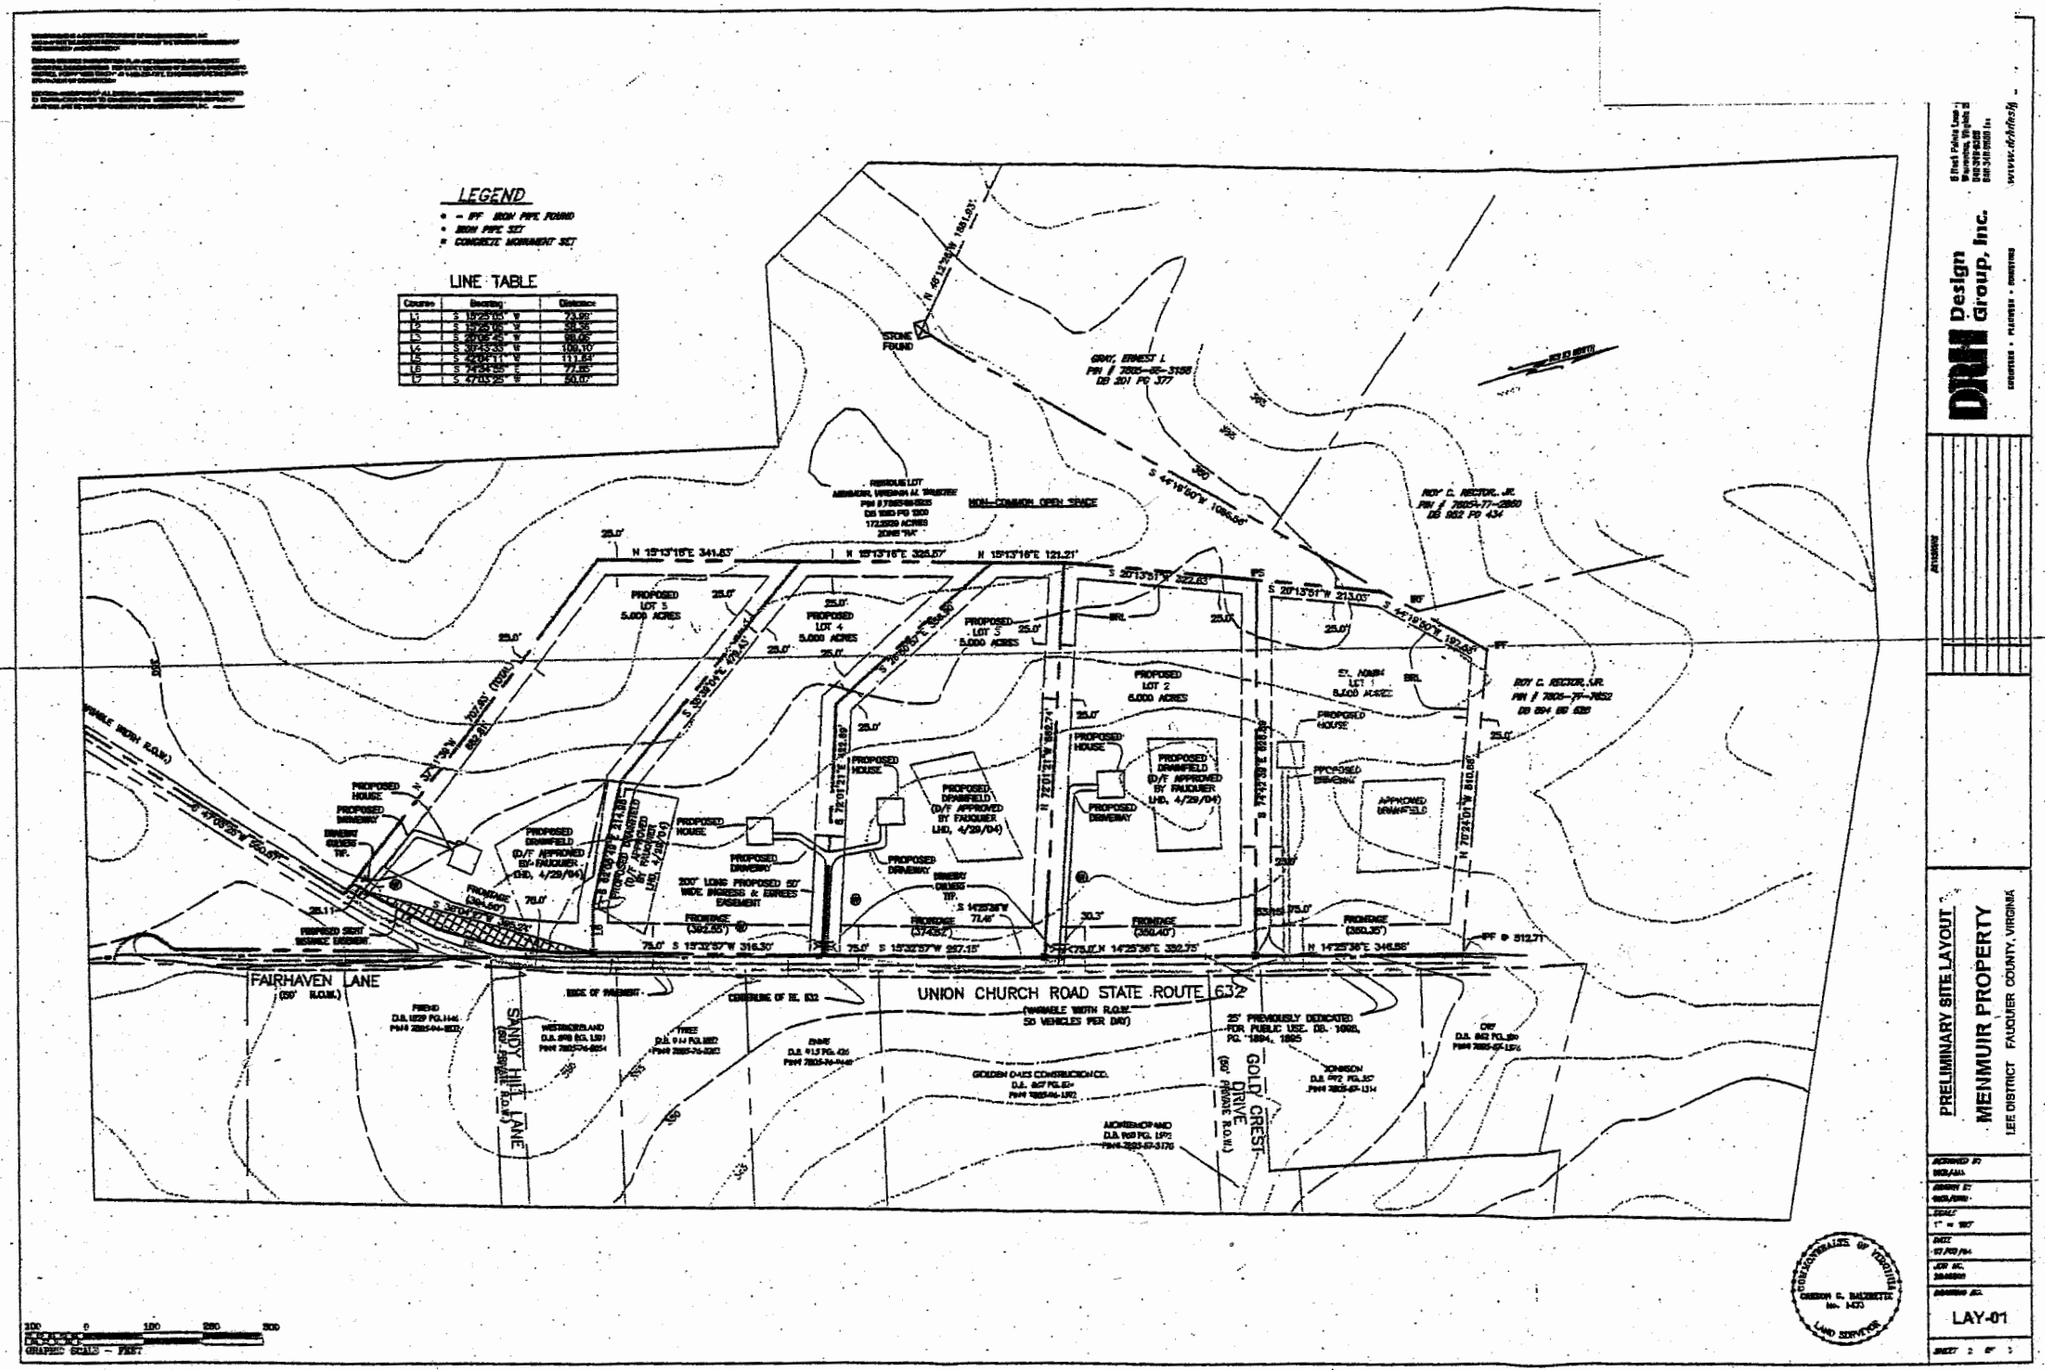


DRH Design Group, Inc.

PRELIMINARY SITE LAYOUT

MENMUIR PROPERTY

LEE DISTRICT FAUQUIER COUNTY, VIRGINIA

LAY-01

J:\2046009\dwg\2046009_P_SUBDIV.dwg, 07/16/2004 03:05:44 PM, dbelley, HP 450C.pc3