CURVE DATA						
CURVE	RADIUS	ARC LENGTH	CHORD LENGTH	CHORD BEARING	DELTA ANGLE	TANGENT
C1	2839.79'	336.26'	336.07'	N 62°10'49" E	06°47'04"	168.33'

LINE DATA		
L1	S 78°17'04" E	90.50'
L2	N 52°01'14" E	163.34'
L3	S 19°08'13" W	117.95'

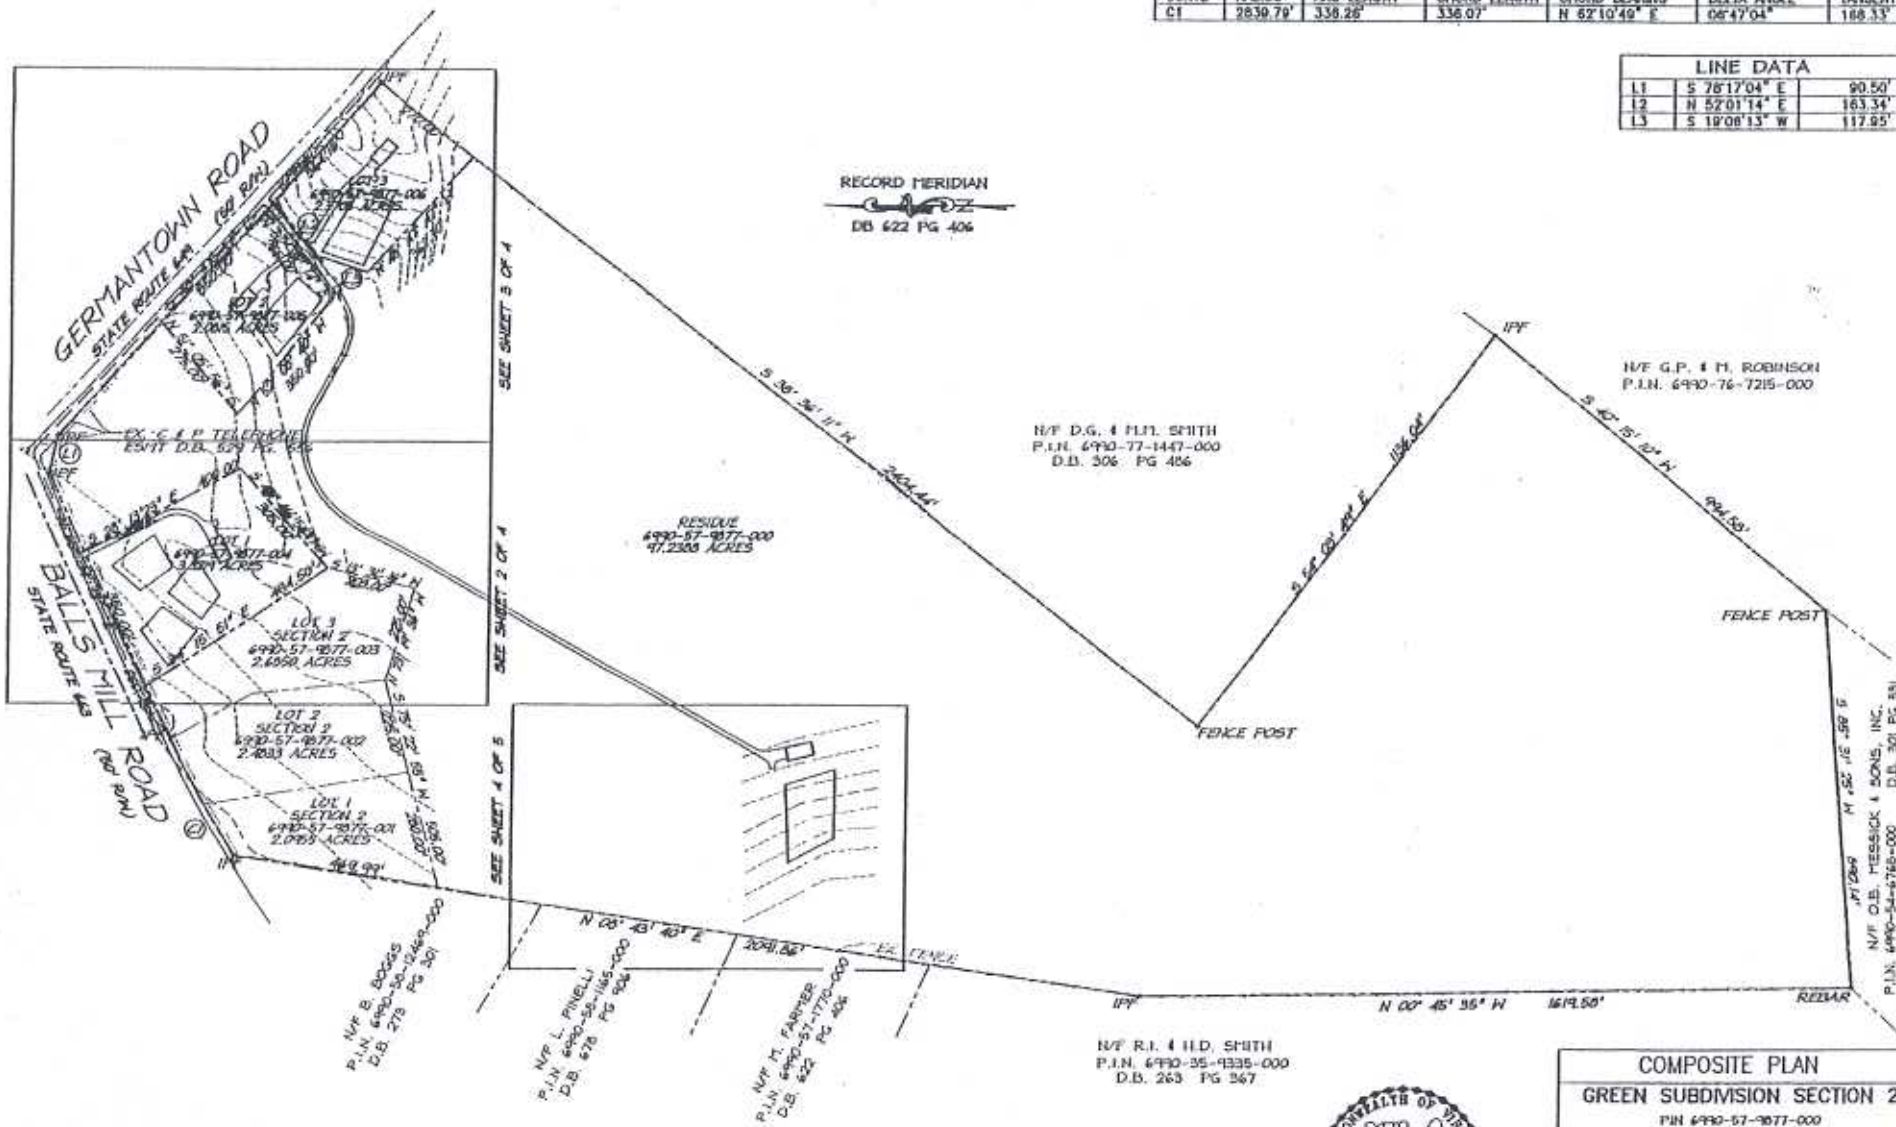

COMPOSITE PLAN

GREEN SUBDIVISION SECTION 2

PIN 6990-57-9877-000
(D.B. 621 PG. 96)

LEE MAGISTERIAL DISTRICT
FAUQUIER COUNTY, VIRGINIA

SCALE: 1" = 200' DATE: FEB. 25, 2002

PREPARED BY:
THOMAS ENGINEERING AND SURVEYING, LTD
9401 EAST STREET
MANASSAS, VIRGINIA 20110
(703) 368-1188

SHEET 11 OF 11

COMMONWEALTH OF VIRGINIA
R. B. THOMAS, JR.
NO. 1117
CERTIFIED LAND SURVEYOR

GRAPHIC SCALE
0 200 400 600
SCALE 1" = 200'

RECEIVED
AUG 16 2002
FAUQUIER COUNTY