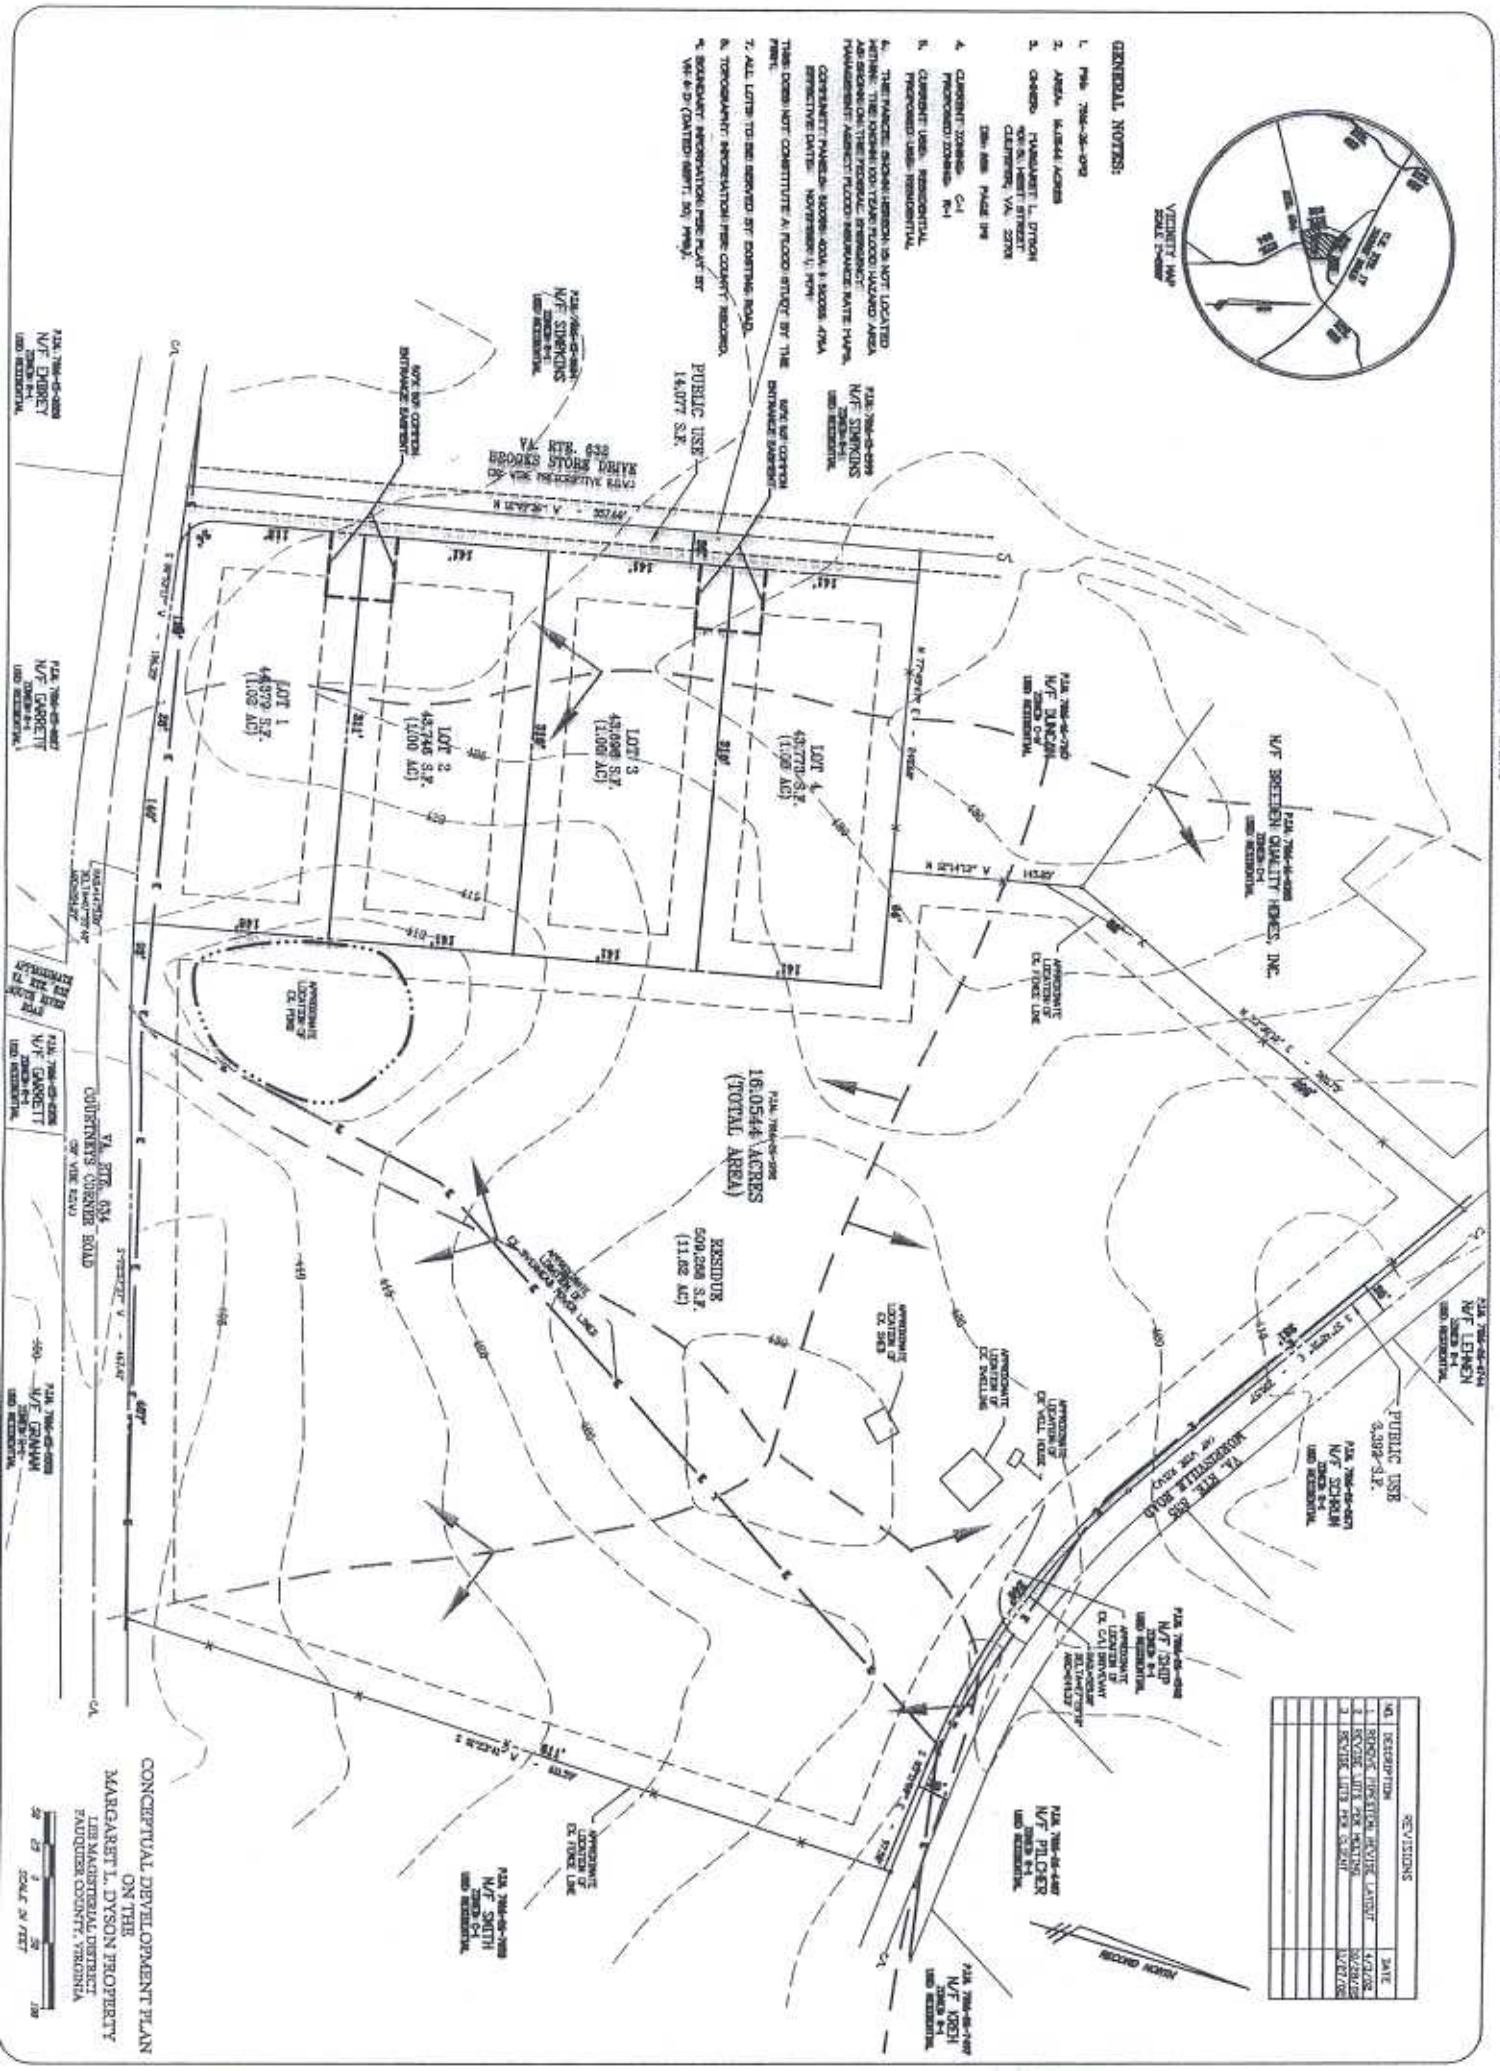

CONCEPTUAL DEVELOPMENT PLAN ON THE MARGARET L. DYSON PROPERTY

LEE MAGISTERIAL DISTRICT — FAUQUIER COUNTY, VIRGINIA

DATE: 01/16/02
SCALE: 1" = 50'
SHEET 1 OF 1

CARSON HARRIS
ENGINEERS . SURVEYORS . PLANNERS
39 Garrett Street . Warrenton, Virginia 20186
Phone: (540) 347-9191 . Fax: (540) 349-1905
www.carsonharris.com