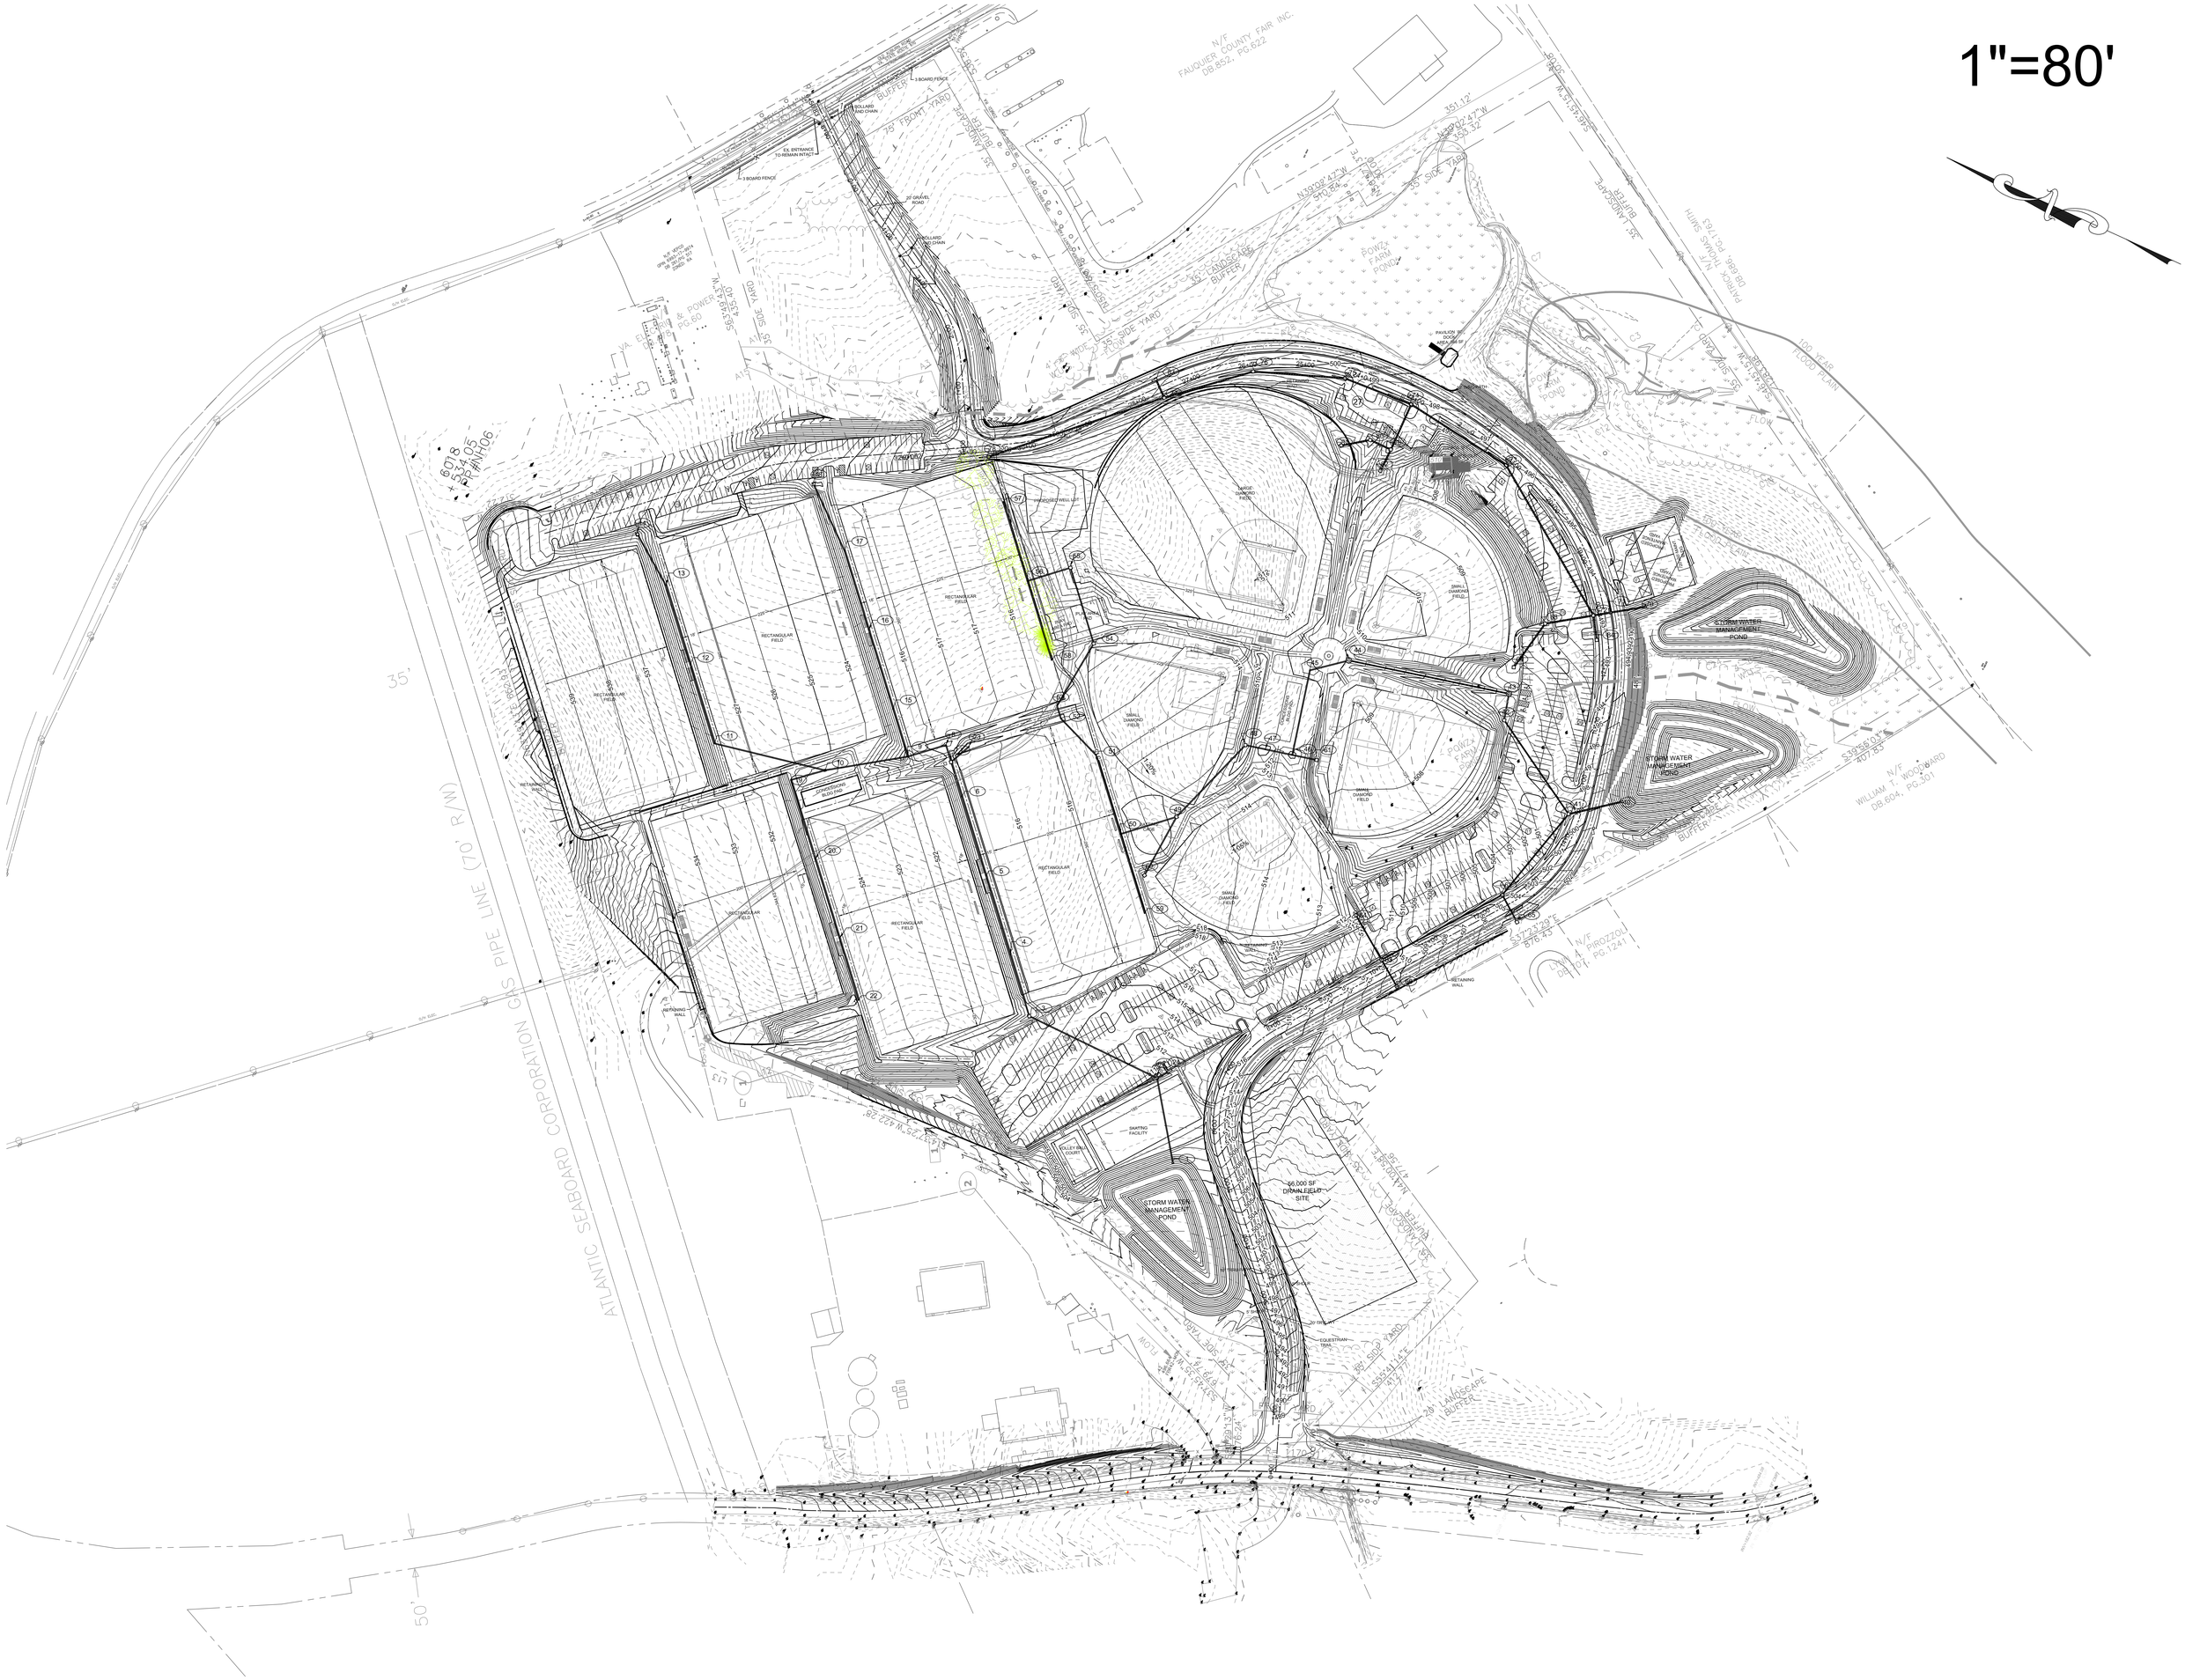
1"=80'
N/F FAUQUIER COUNTY FAIR INC. DB.852, PG.622
N/F PATRICK THOMAS SMITH DB.686, PG.1763
N/F WILLIAM T. WOODWARD DB.604, PG.301
N/F LINN A. PIROZZOLI DB.101, PG.1241
ATLANTIC SEABOARD CORPORATION GAS PIPE LINE (70' R/W)
STORM WATER MANAGEMENT POND
STORM WATER MANAGEMENT POND
STORM WATER MANAGEMENT POND
RECTANGULAR FIELD
SMALL DIAMOND FIELD
LARGE DIAMOND FIELD
SKATING FACILITY
RETAINING WALL
100 YEAR FLOOD PLAIN
35' SIDE YARD
35' LANDSCAPE BUFFER
20' LANDSCAPE BUFFER
35'
50'